STATE	PROJECT NUMBER	SHEET NO.	TOTAL SHEETS
GA.	TSAP 198 (9)	49	135

Rev. 9-14-82

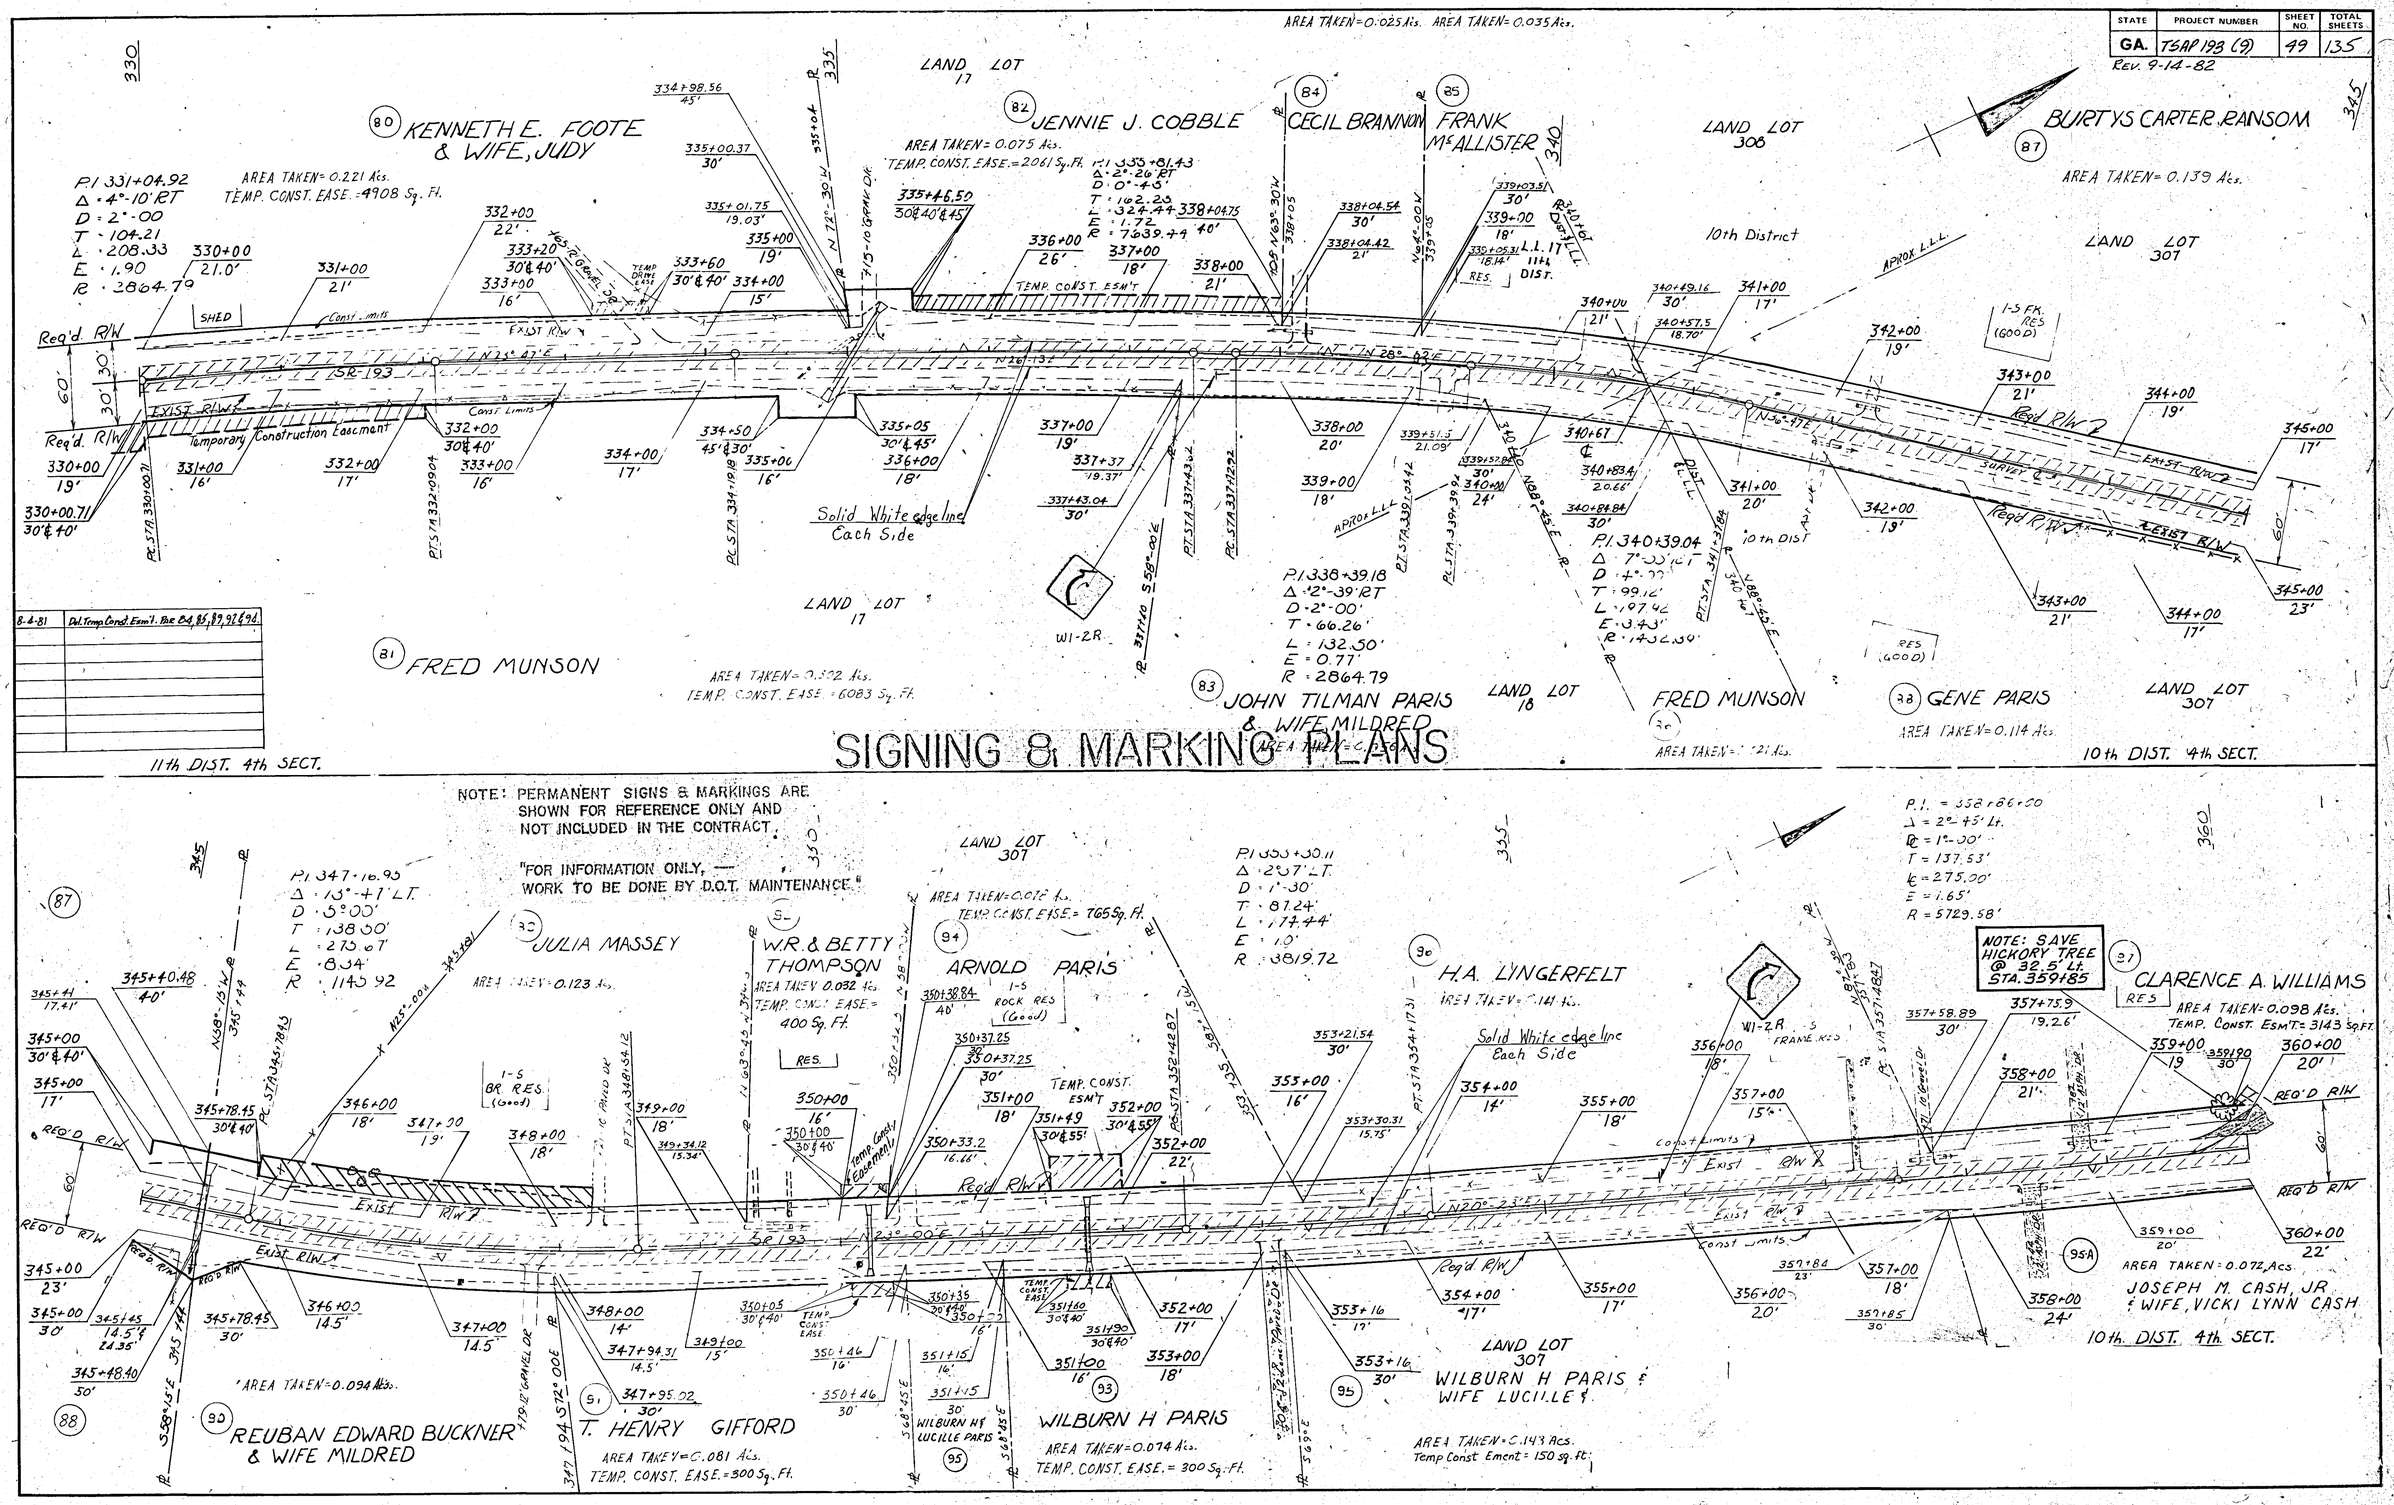

NOTE: PERMANENT SIGNS & MARKINGS ARE SHOWN FOR REFERENCE ONLY AND NOT INCLUDED IN THE CONTRACT.

"FOR INFORMATION ONLY, — WORK TO BE DONE BY D.O.T. MAINTENANCE."

FORM NO-8M3