STATE	PROJECT NUMBER	SHEET NO.	TOTAL SHEETS
GA.	TSAP-193(9)	50	135

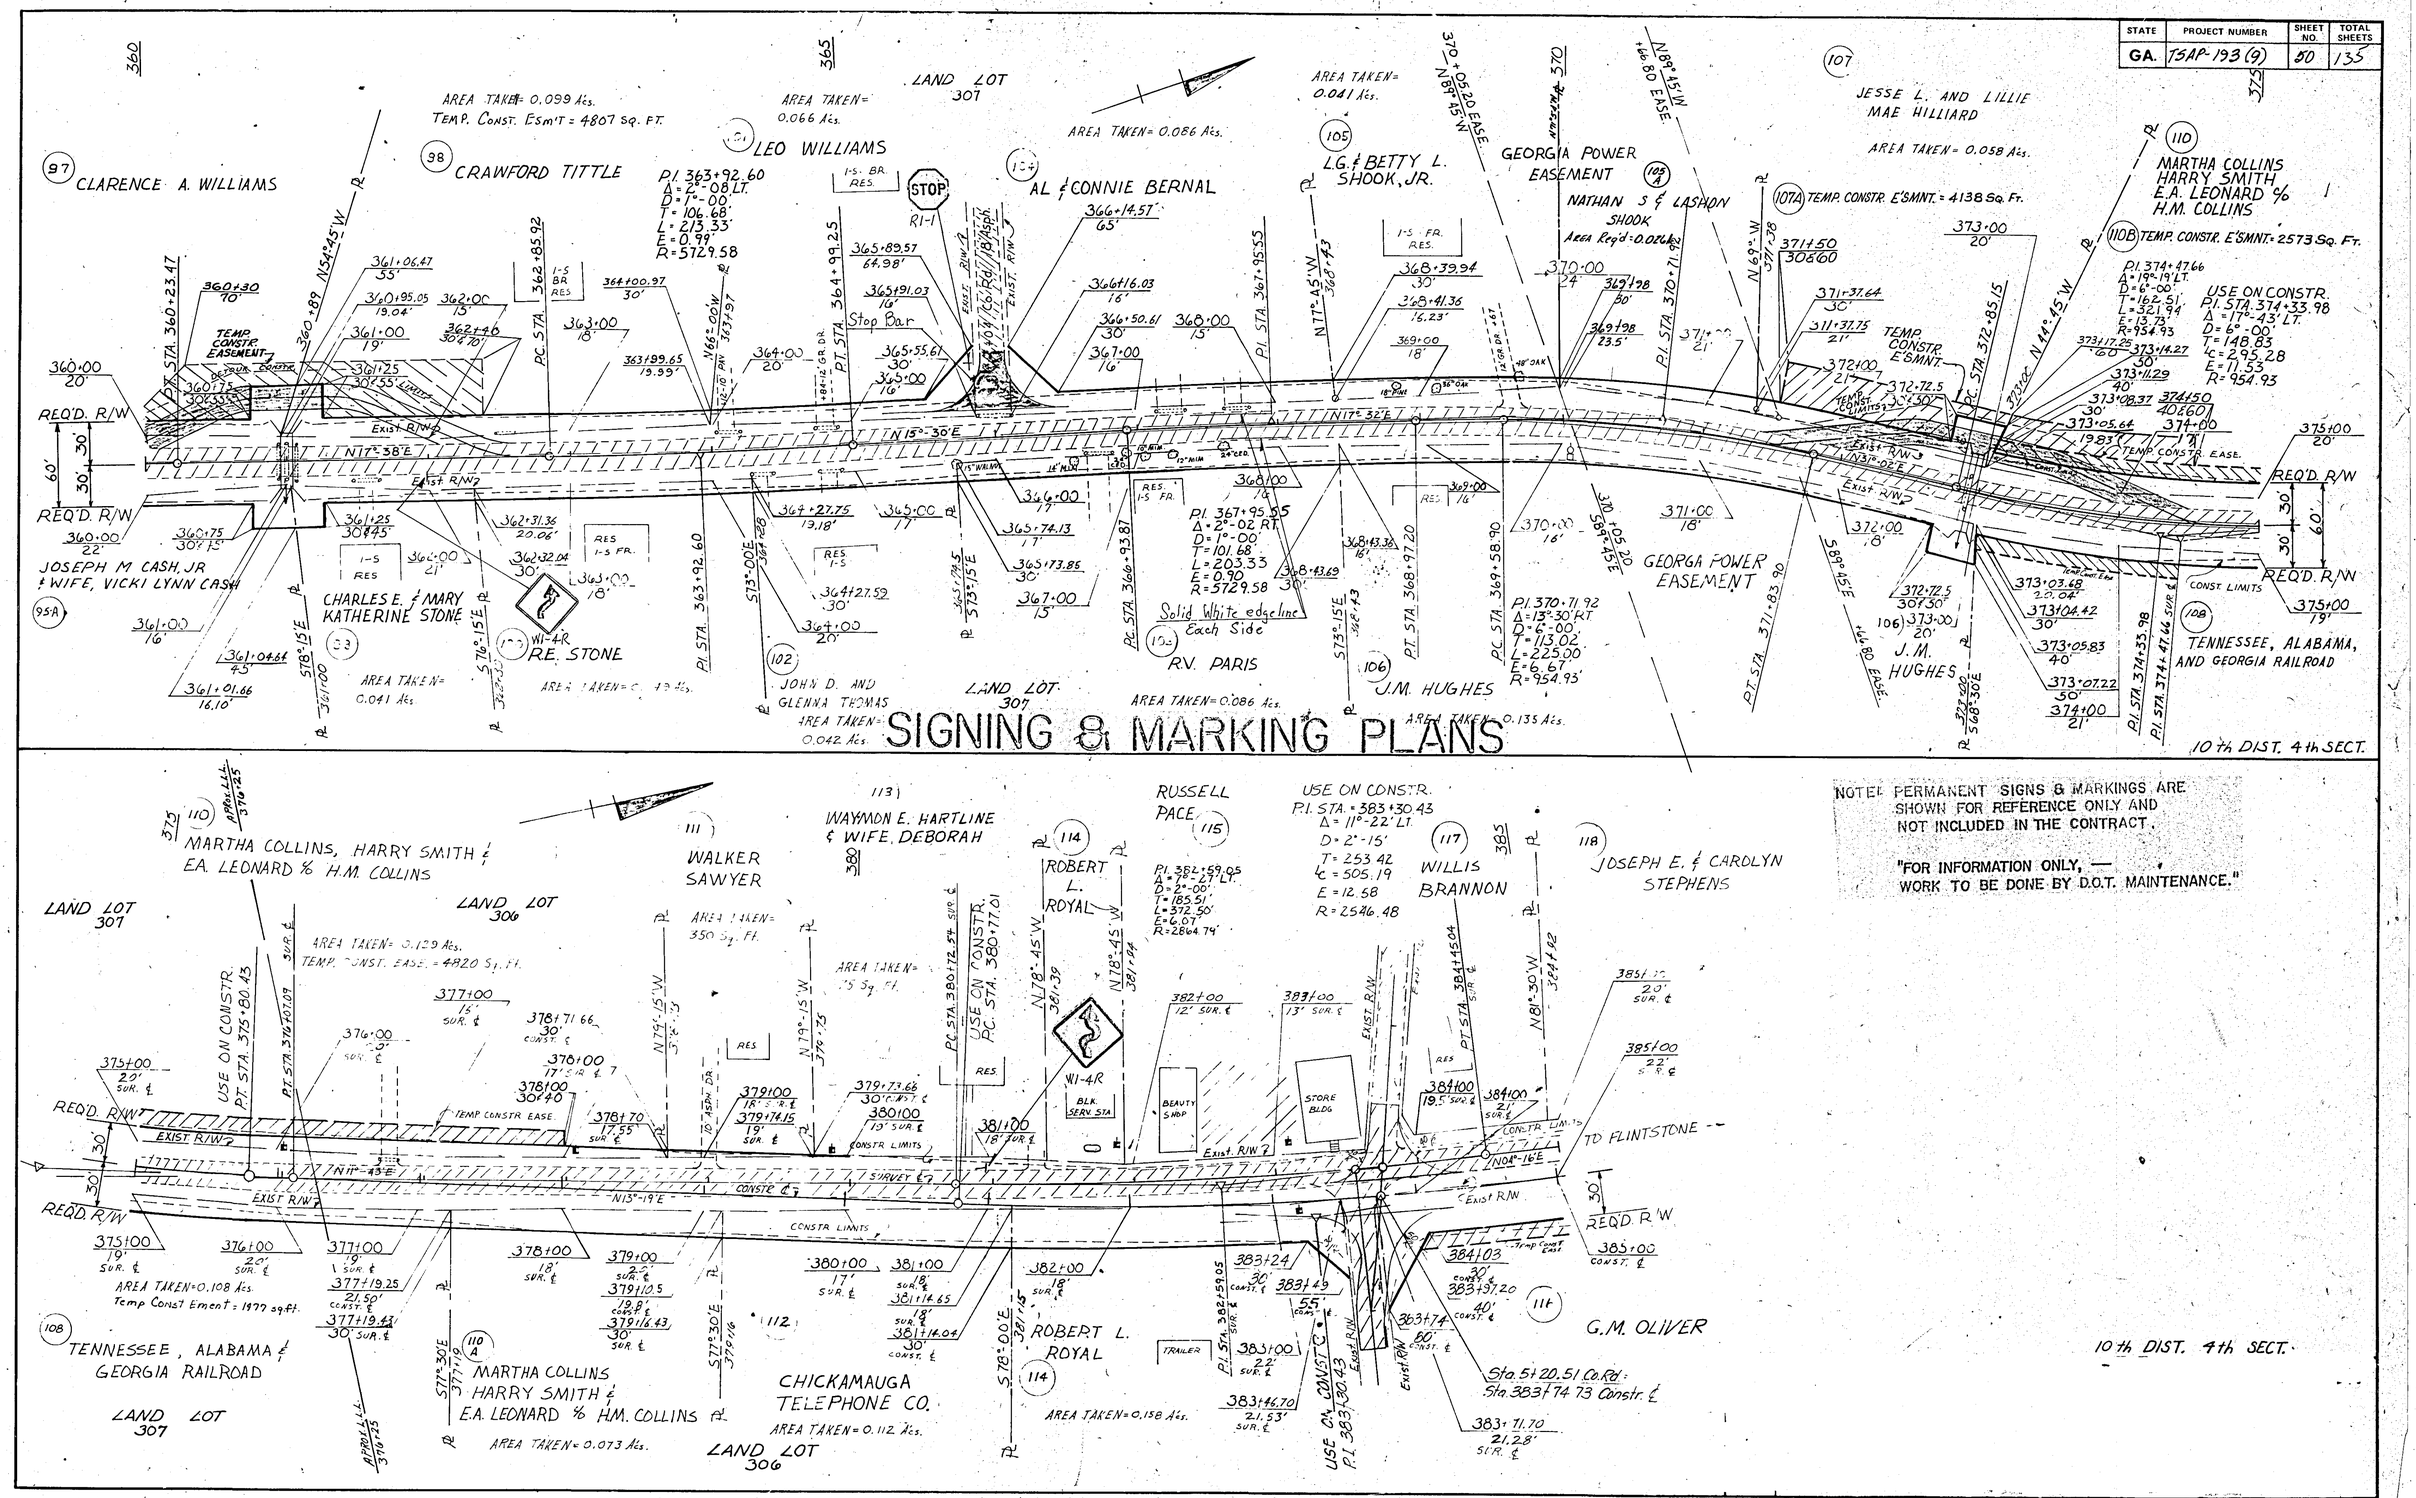

NOTE: PERMANENT SIGNS & MARKINGS ARE SHOWN FOR REFERENCE ONLY AND NOT INCLUDED IN THE CONTRACT.

"FOR INFORMATION ONLY, — WORK TO BE DONE BY D.O.T. MAINTENANCE."

FORM NO-BM3