FORM EF3

826.0

Inlet Headwall

Outlet Headwall

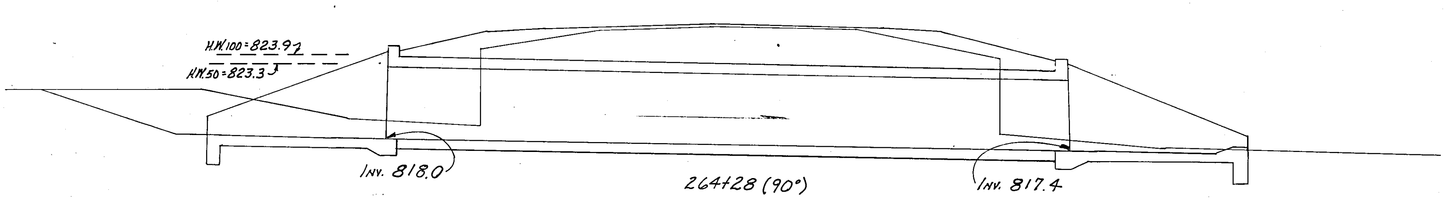

264+28 (90°)

96' - Dbl. Line 60" Storm Drain Pipe
F.L. Elev. 817.7 1.1% Grade
D.A. 288.3 Acres
8 Cu. Yds. Ditch Excav.
23.5 Cu. Yds. Class "A" Concrete, Incl. Reinf. Steel
Q50 = 300 Q100 = 350 Std. 1125

838

Inlet Headwall

Outlet Headwall

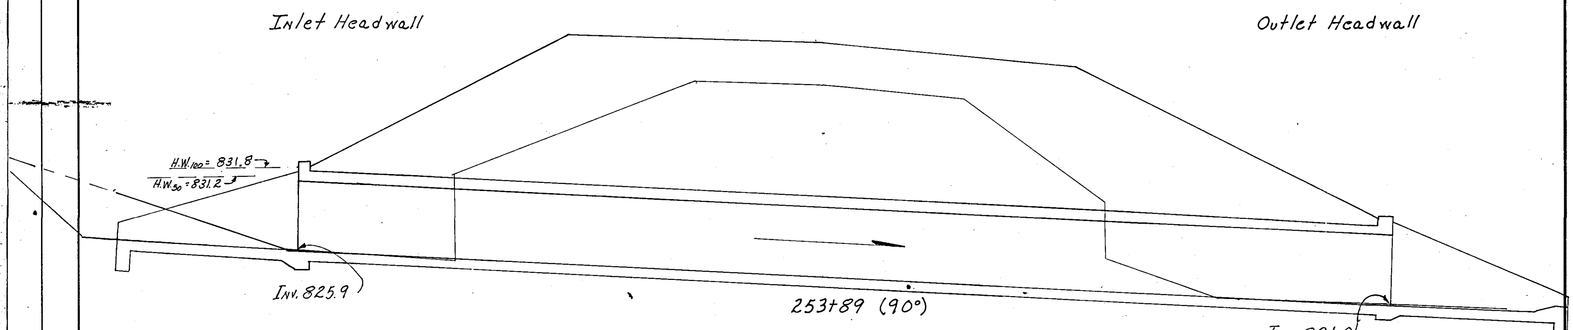

253+89 (90°)

154' - Dbl. Line 60" Storm Drain Pipe
F.L. Elev. 823.3 5.7% Grade
D.A. = 293.8 Acres
8 Cu. Yds Ditch Excavation
23.5 Cu. Yds Class "A" Concrete, Incl. Reinf. Steel
Q50 = 305 Q100 = 355 Std. 1125

1128

Inlet Headwall

Outlet Headwall

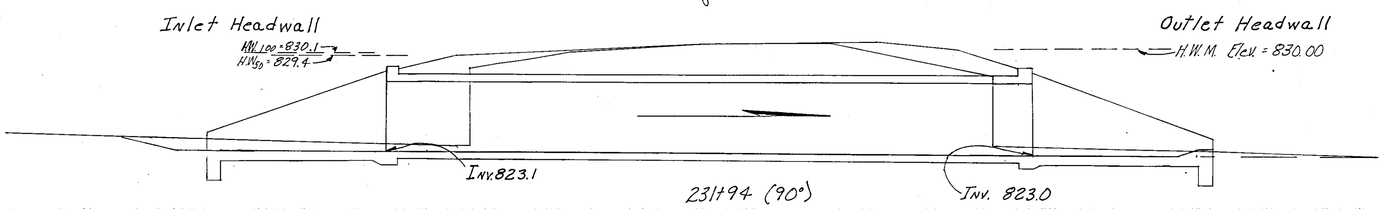

231+94 (90°)

92' - Dbl. Line 60" Storm Drain Pipe
F.L. Elev. 823.1 0.5% Grade
D.A. = 360 Acres Fill Ht 1'-10'
2 Cu. Yds Ditch Excav.
23.5 Cu. Yds. Class "A" Concrete, Incl. Reinf. Steel
Q50 = 345 Q100 = 405 Std. 1125

USE ON CONSTRUCTION

STATE	PROJECT NUMBER	SHEET NO.	TOTAL SHEETS
GA.	TSAP 1931(9)	99A	135

Added 5-19-83