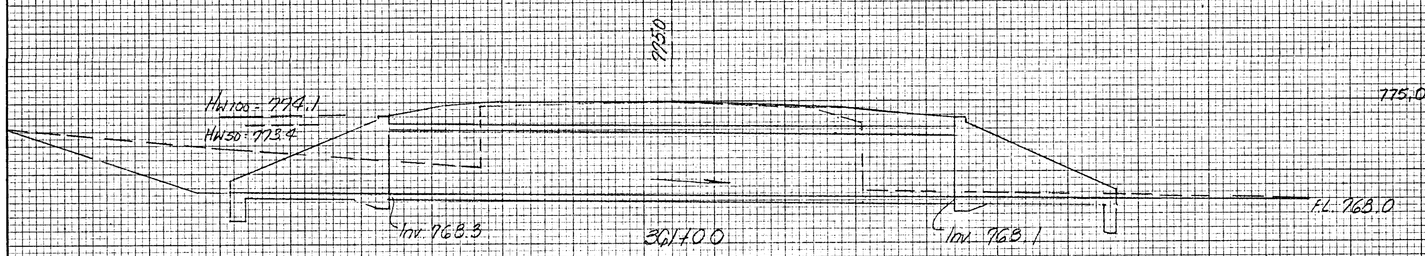

361+00

80' Dbl. Line 54" Storm Drain Pipe
D.A.=217.6 Acres 90° Skew
F.L. Elev. 768.2 0.5% Grade
19 Cu. Yds. Channel Excavation
20.01 Cu. Yds. Class "A" Concrete Incl. Reinf. Steel
Q50: 250 Q100: 290 Std. 1125

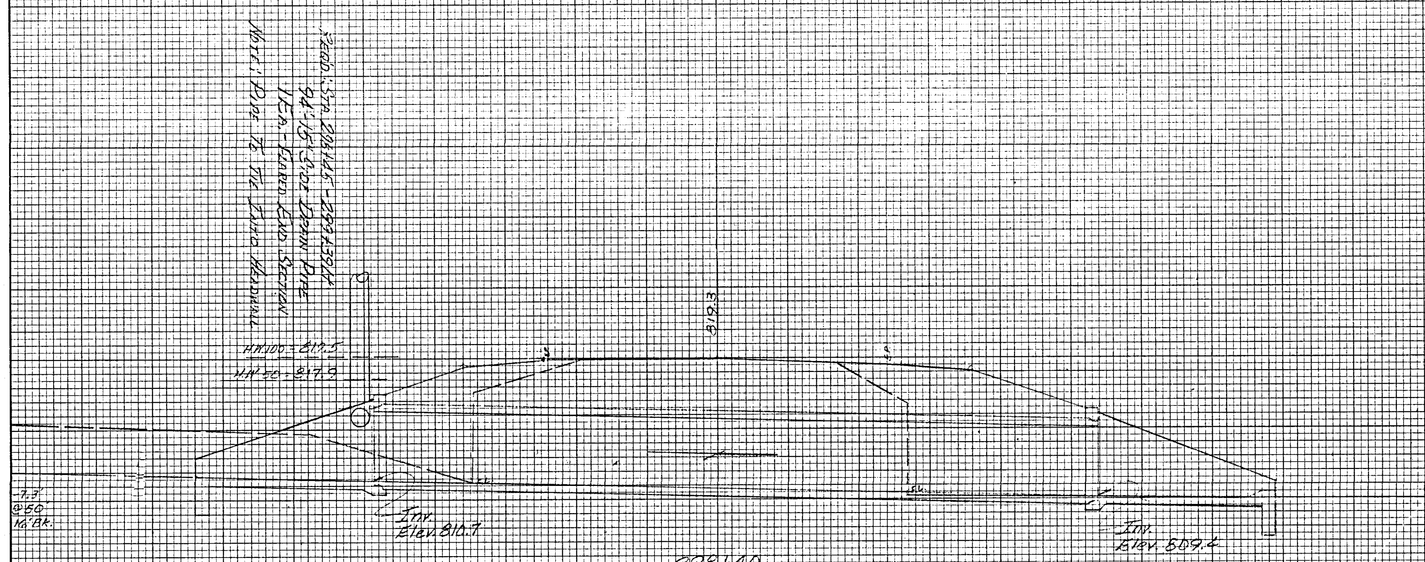

298+40

104' Dbl. Line 60" Storm Drain Pipe
D.A. = 493.1 Acs. 90° Skew
F.L. Elev. = 810.1 2.5% Grade
19 Cu. Yds. Channel Excavation
23.50 Cu. Yds. Class "A" Conc. Incl. Reinf. Steel
Q50 = 430 Q100 = 510 Std. 1125

USE ON CONSTRUCTION

SCALE: 1" = 5.0' VERT. & HORZ.

STATE	PROJECT NUMBER	SHEET NO.	TOTAL SHEETS
GA.	TSAP-193(9)	102A	135

Rev. 3-19-83