PROJECT NUMBER	SHEET NO.	TOTAL SHEETS
A TSAP 173(9)	104	135

FINAL SURVEY		BY	DATE
NOTE BOOK	SURVEYED		
NO.	PLOTTED		
	TOPOGRAPHY		
	AREAS		
	AREAS CHECKED		

ORIGINAL SURVEY		BY	DATE
NOTE BOOK	SURVEYED		
NO.	PLOTTED		
	TOPOGRAPHY		
	AREAS		
	AREAS CHECKED		

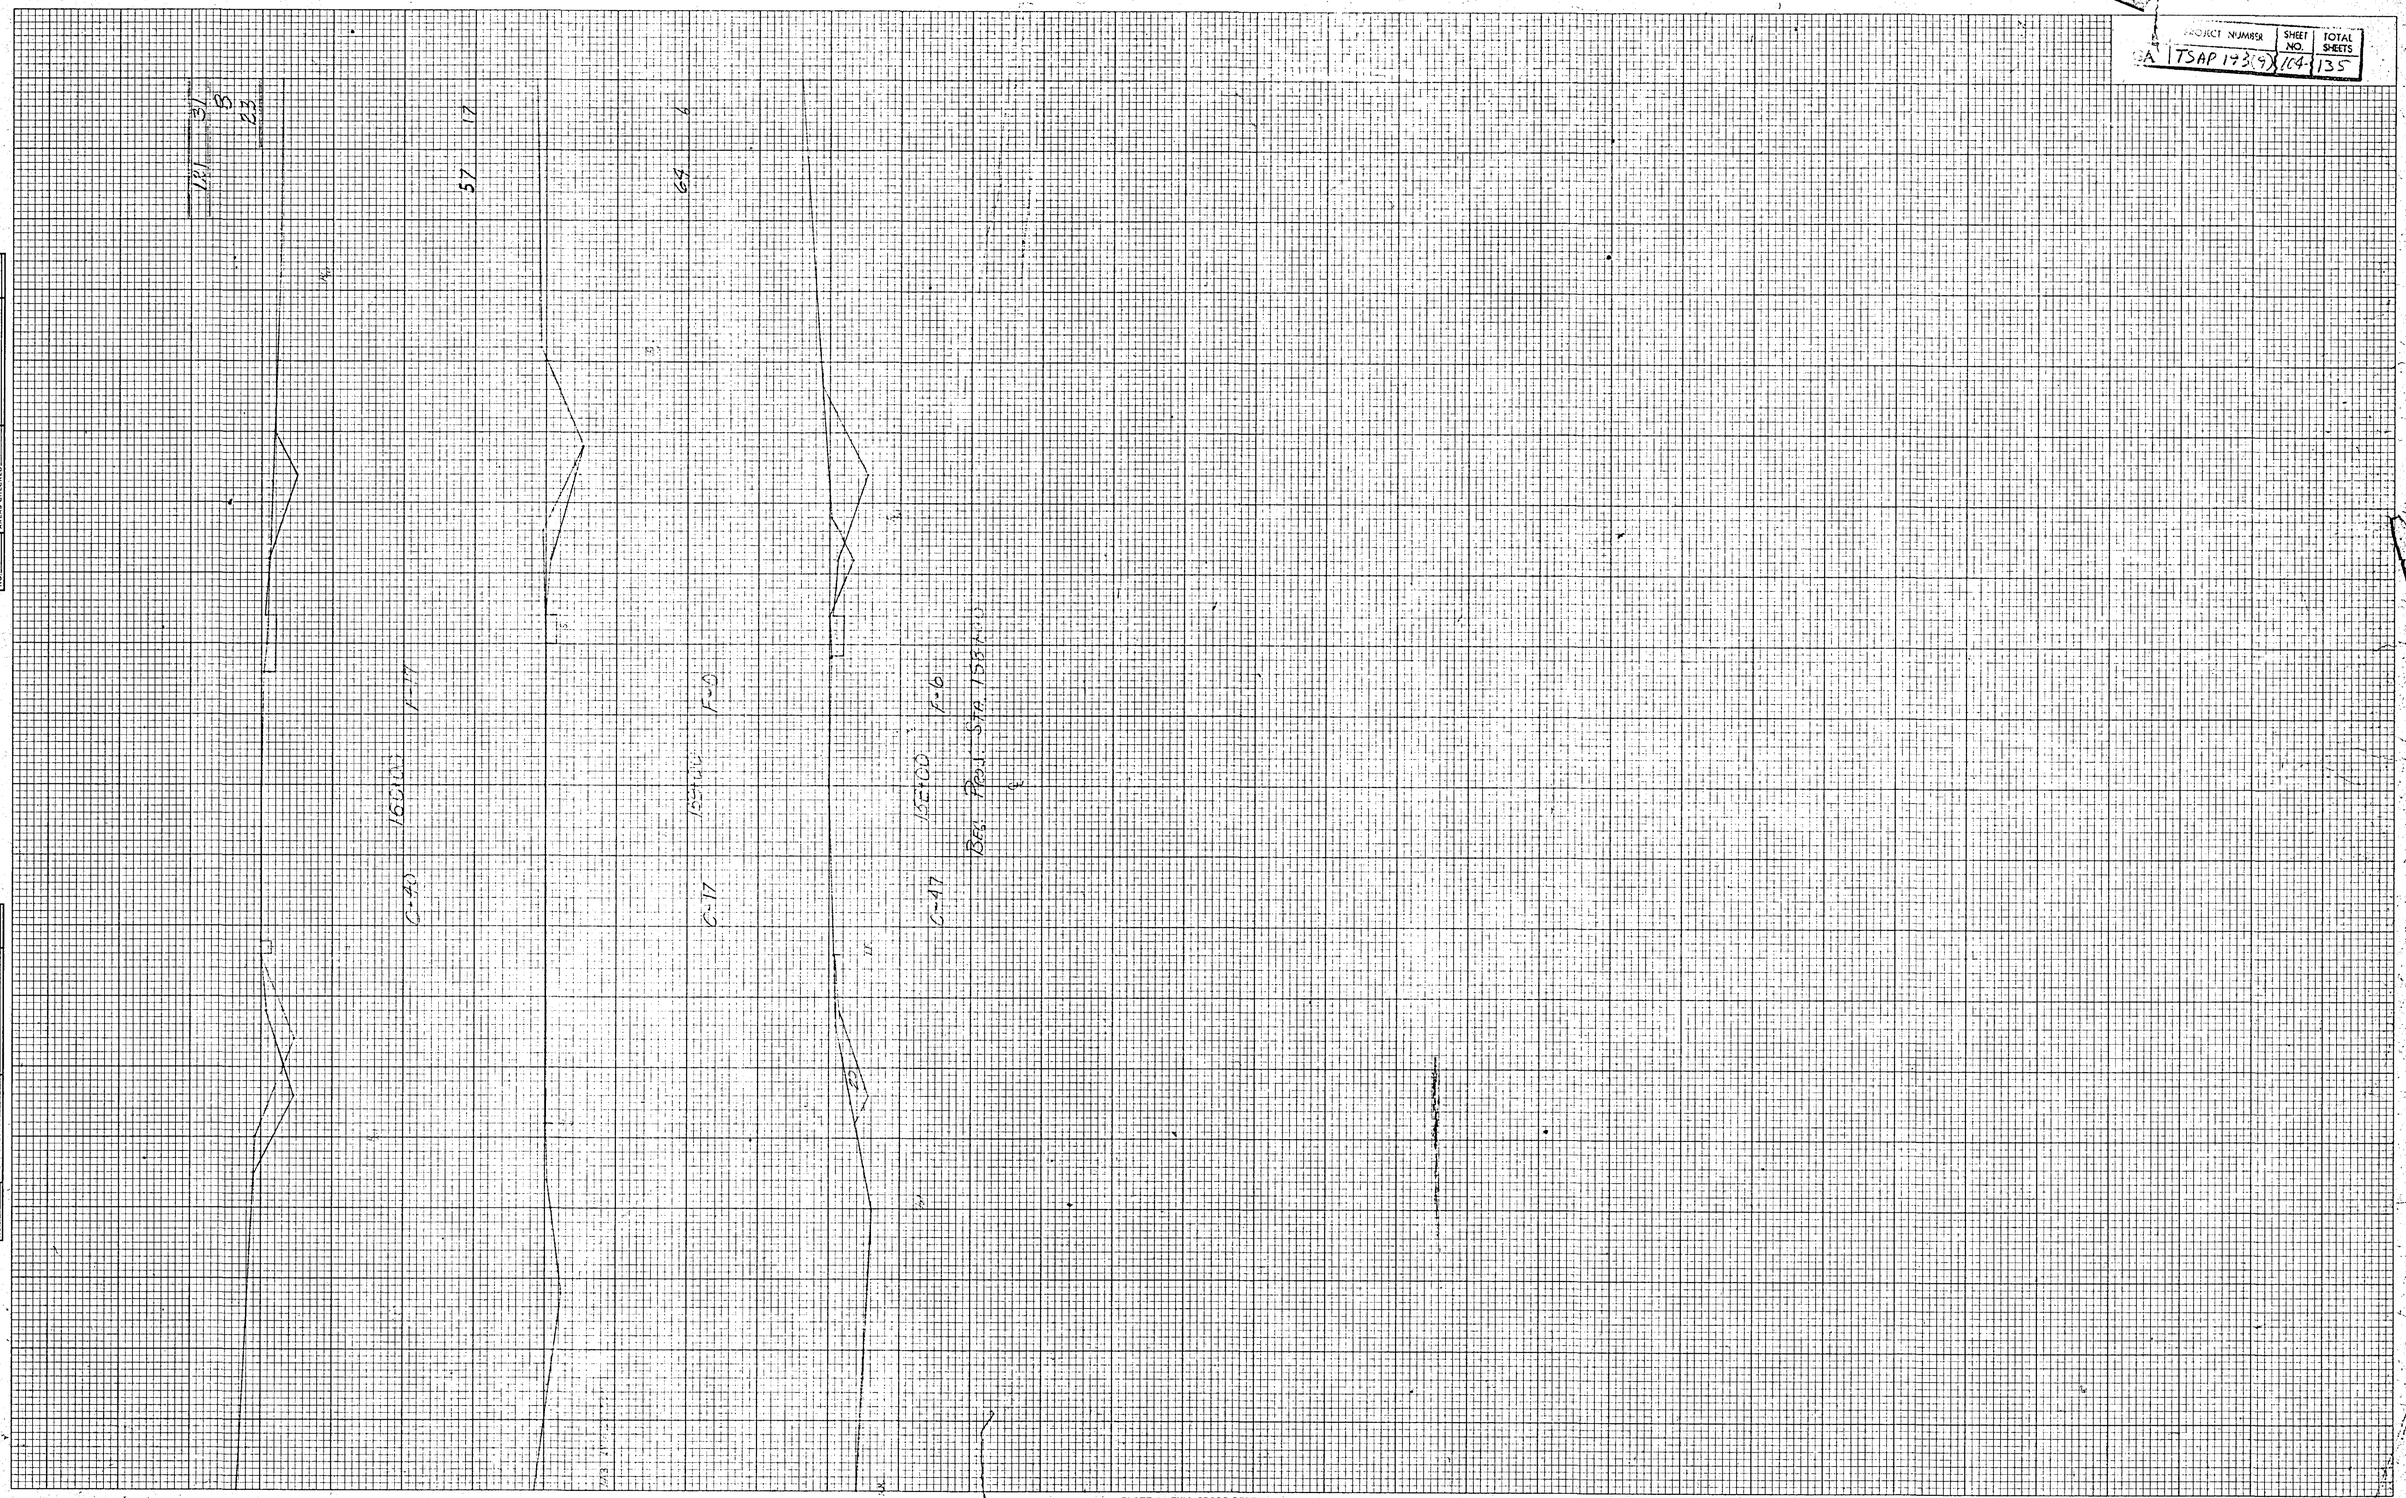

PLATE 3 FULL CROSS SECTION
CHARLES BRUNING COMPANY
MADE IN U.S.A.

PE-SP 1920 WALKER