DEPARTMENT OF TRANSPORTATION
STATE OF GEORGIA

GA. EDF-017-3(39) | TOTAL SHEETS 194

PLAN AND PROFILE OF PROPOSED
LAFAYETTE BYPASS
WALKER COUNTY

FEDERAL AID PROJECT

EDF-017-3(39)

FEDERAL ROUTE NO. 27
STATE ROUTE NO. 1
G.D.O.T. P.I. NO. 661810

NOTE
ALL REFERENCES IN THIS DOCUMENT TO [illegible] DRAWINGS OF PHOTOGRAPHS [illegible] STATE HIGHWAY DEPARTMENT [illegible] HIGHWAY DEPARTMENT [illegible] THEROON MEANS THE STATE HIGHWAY DEPARTMENT [illegible] TO MEAN THE DEPARTMENT OF TRANSPORTATION.

SUBMITTED BY:
Lloyd C. Hardy
STATE ROAD & AIRPORT DESIGN ENGINEER

INDEX

SHEET NO.	DESCRIPTION
1	COVER SHEET.
2	REVISION SHEET.
3 - 7A	TYPICAL SECTIONS.
8 - 9	SUMMARY OF QUANTITES
10	DETAILED ESTIMATE.
11 - 37	PLAN & PROFILE / REQ'D QUANTITES. ADDED 19, 28A, 31A
38	TRAFFIC MAINTENANCE U.S 27 SOUTH.
39	DETOUR - VILLANOW ST.
40	DETOUR - WARTHEN RD.
41	DETOUR SIGNING - WARTHEN & VILLANOW.
42	DETOUR - Mc CARTER ROAD.
43	TRAFFIC MAINTENANCE - U.S 27 NORTH.
44 - 45	U.S.27 SOUTH. / BYPASS INTERSECTION DETAIL. (45) ADDED TRAFFIC DIAGRAM
46 - 51	DRIVEWAY PROFILE.
52 - 67	SIGNING PLAN
68 - 78	FENCING PLAN ADDED 78A
79 - 92B	UTILITY PLAN
93	CONSTR. DETAILS - CONC. COLLAR FOR PIPE TO BOX CULVERT CONNECTION
94 - 95	- WOVEN WIRE FENCE & GATE (10-83)
96	- TYPICAL SKEWED CULVERT ENDS (12-83)
97	- TEMPORARY PIPE SLOPE DRAIN (8-80)
98	- TEMPORARY SILT FENCE (11-82)
99	- TRAFFIC CONTROL GENERAL NOTES (2-83)
100	- INLET BAFFLES & SPILLWAYS (11-73)
101	- SEDIMENT BASIN TYPE I (11-73)
102	- SIDE DITCHES (7-80)
103	- SILT CONTROL GATES (3-78)
104	GA. STD - 1001 B CONC. HEADWALL (1-69)
105	- 1019 A DROP INLETS (4-81)
106	- 1030 D PIPE CULVERTS (6-89)
107	- 1033 D CATCH BASINS (8-82)
108	- 1034 D CATCH BASINS (8-82)
109	- 1040 RISERS FOR DROP INLETS (3-79)
110	- 1120 FLARED END SECTIONS FOR PIPE (5-83)
111	- 1125 INLET HEADWALL - OUTLET HEADWALL (11-85)
112	- 1401 PAVEMENT PATCH DETAILS (5-85)
113	- 2318 EXTENDING BOX CULVERTS (7-78)
114	- 2321 CONCRETE BOX CULVERT (2-80)
115	- 2323 CONCRETE BOX CULVERT (4-69)
116	- 2326 CONCRETE BOX CULVERT (6-69)
117	- 2328 CONCRETE BOX CULVERT (2-80)
118	- 2329 CONCRETE BOX CULVERT (1-74)
119	- 2532 BOX CULVERT APRONS (7-85)
120	- 3053 GUARDRAIL ATTACHMENT DETAIL (4-81)
121	- 3901 BAR BENDING DETAIL (8-09)
122	- 4010 'W' BEAM GUARDRAIL (7-84)
123	- 4011 'W' BEAM GUARDRAIL (5-84)
124	- 4012B GUARDRAIL ANCHORAGE TYPE 1 & 2 (6-85)
125	GA.STD - 4022A GUARDRAIL LOCATION (12-84)
126	- 4050 GUARDRAIL ANCHORAGE 9 (4-86)
127	- 4052 GUARDRAIL LOCATION DETAILS (6-84)
128	- 9003 DETAILS OF MARKERS (5-85)
129	- 9017 J CONCRETE SPILLWAYS (6-85)
130	- 9028C SUPERELEVATION (9-85)
131	- 9029B PERFORATED UNDERDRAIN (6-83)
132	- 9031H DRIVE TURNOUTS (8-85)
133	- 9031J CONCRETE VALLEY GUTTER (11-79)
134	- 9031L DROP INLET CAPPING (4-84)
135	- 9031N CHAINLINK FENCE (8-85)
136	- 9031U JUNCTION BOX (7-85)
137	- 9031W CONCRETE SIDEWALK (1-86)
138	- 9032B CONCRETE CURB & GUTTER (11-85)
139-140	SEDIMENT BASIN CROSS-SECTIONS
141-146	CROSS ROAD CROSS-SECTIONS
147-148	DRAINAGE MAP
149-154A	DRAINAGE CROSS-SECTIONS
155	MASS DIAGRAM
156-194C	EARTHWORK CROSS-SECTIONS

TOTAL SHEETS 202

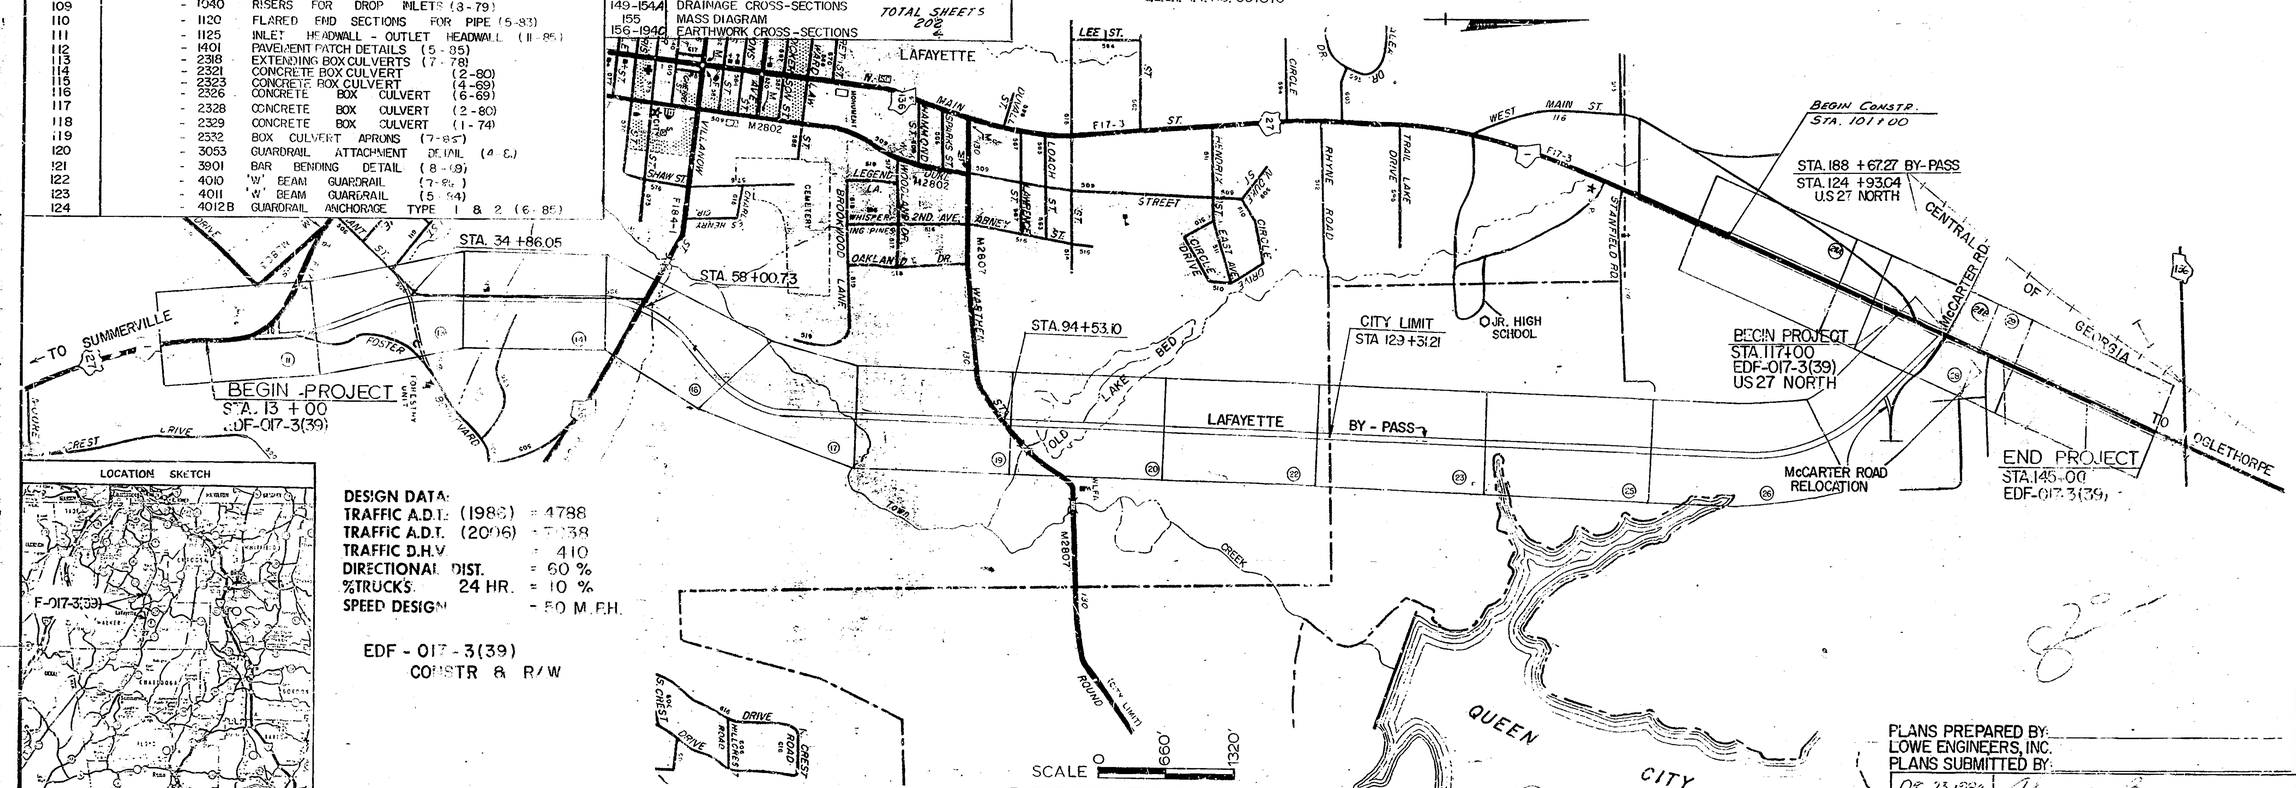

LOCATION SKETCH

DESIGN DATA:
TRAFFIC A.D.T. (1986) = 4788
TRAFFIC A.D.T. (2006) = 7938
TRAFFIC D.H.V = 410
DIRECTIONAL DIST. = 60 %
%TRUCKS 24 HR. = 10 %
SPEED DESIGN = 50 M.P.H.

EDF - 017 - 3(39)
CONSTR & R/W

LENGTH OF PROJECT	WALKER CO. NO. 295
	MILES
NET LENGTH OF ROADWAY	3.857
NET LENGTH OF BRIDGES	0.00
NET LENGTH OF PROJECT	3.857
NET LENGTH OF EXCEPTIONS	0.00
GROSS LENGTH OF PROJECT	3.857

NOTE: ALL WORK TO BE DONE IN ACCORDANCE WITH THE DEPARTMENT OF TRANSPORATION OF GEORGIA STANDARD SPECIFICATION FOR THE CONSTRUCTION OF ROADS AND BRIDGE, CURRENT EDITIONS AND SUPPLEMENTS. THERETO APPROVED BY THE FEDERAL HIGHWAY ADMINITRATION.

THE DATA, TOGETHER WITH ALL OTHER INFORMATION SHOWN ON THESE PLANS, OR IN ANY WAY INDICATED THEREBY, WHETHER BY DRAWINGS OR NOTES, OR IN ANY OTHER MANNER, ARE BASED UPON FIELD INVESTIGATIONS AND ARE BELIEVED TO BE INDICATIVE OF ACTUAL CONDITIONS. HOWEVER, THE SAME ARE SHOWN AS INFORMATION ONLY, ARE NOT GUARANTEED, AND DO NOT BIND THE DEPARTMENT OF TRANSPORTATION IN ANY WAY. THE ATTENTION OF THE BIDDER IS SPECIFICALLY DIRECTED TO ARTICLES 102.04, 102.05 AND 104.03 OF THE STANDARD SPECIFICATIONS OF THE DEPARTMENT OF TRANSPORTATION STATE OF GEORGIA, FOR THE CONSTRUCTION OF ROADS AND BRIDGES, CURRENT EDITION AND ANY SUPPLEMENT THERETO, WHICH WILL BE A PART OF THIS CONTRACT.

EDF-017-3(39) WALKER

PLANS PREPARED BY: LOWE ENGINEERS, INC.
PLANS SUBMITTED BY:
DEC. 23, 1986 — DATE — STATE HIGHWAY ENGINEER

PLANS COMPLETED FOR P.S. & E.	APRIL 1985
PLANS COMPLETED	OCTOBER 30, 1986
REVISIONS	REV. 10-18-88
12-15-86	11-9-88
12-16-86	1-5-87
3-13-87	
4-3-87	
5-22-87	
REV. 6/3/87	
REV. 6/4/87	
REV. 4/6/87	
REV. 6/23/88	