TYPICAL SECTIONS

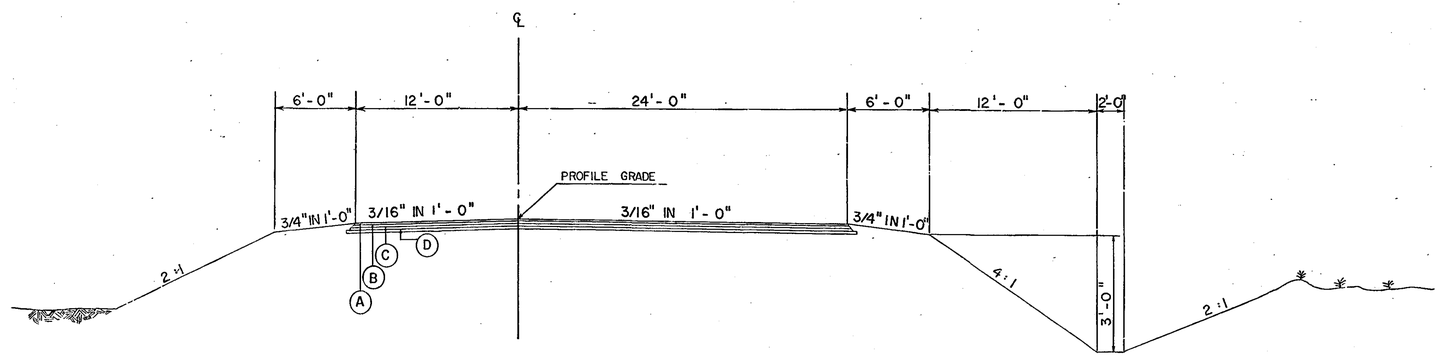

VILLANOW STREET

STA. 49 + 65 TO STA. 51 + 29.84
SCALE : 1" = 5'-0"
T.S. 6

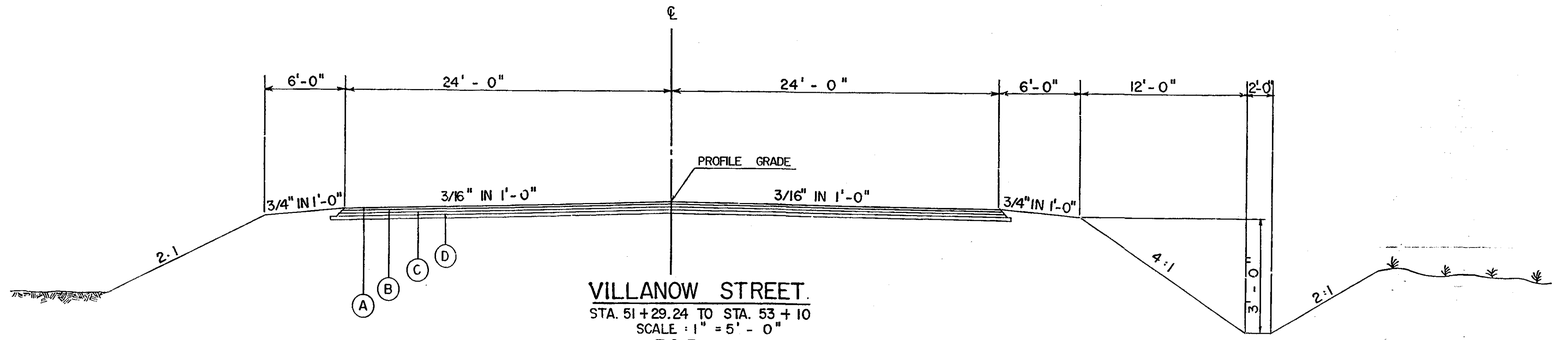

VILLANOW STREET

STA. 51 + 29.24 TO STA. 53 + 10
SCALE : 1" = 5'-0"
T.S 7

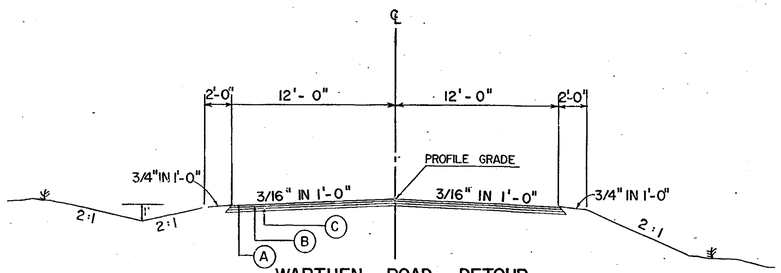

WARTHEN ROAD DETOUR
VILLANOW STREET DETOUR

SCALE : 1" = 5'-0"
T.S. 8

PROPOSED PAV'T DESIGN.

A - 1 1/2" ASPH. CONC. "E"
B - 2" ASPH. CONC. "B"
C - 4" ASPHALTIC CONC. BASE CRSE
D - 8" GRADED AGGREGATE