STATE	PROJECT NUMBER	SHEET	TOTAL SHEETS
GA.	EDF -017-3(39)	7	194

Rev. 12-15-86

TYPICAL SECTIONS

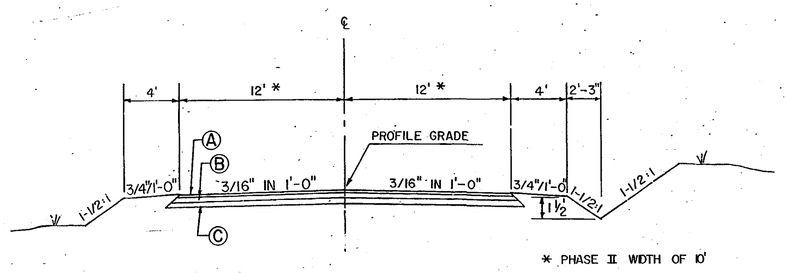

* PHASE II WIDTH OF 10'

McCARTER ROAD DETOUR SECTION

SCALE: 1" = 5'-0"

T. S. 9

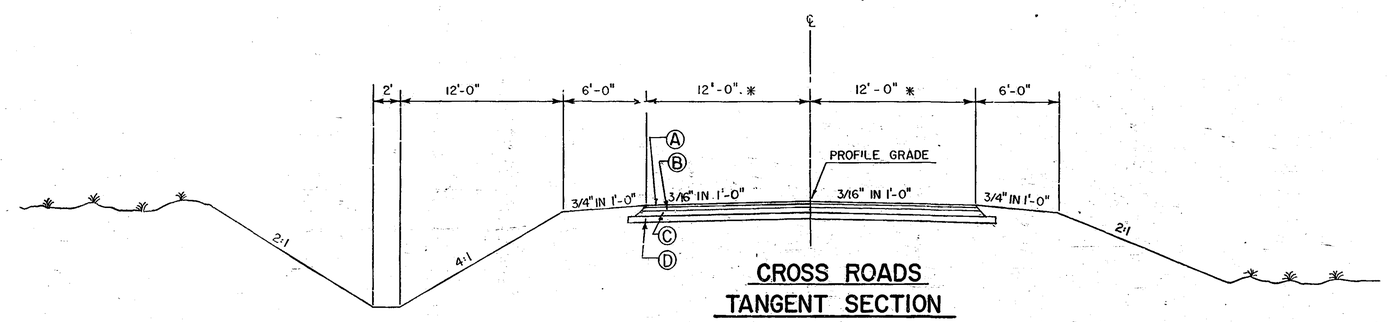

CROSS ROADS TANGENT SECTION

SCALE: 1" = 5'-0"

* McCARTER ROAD (15'-0")

T. S. 10

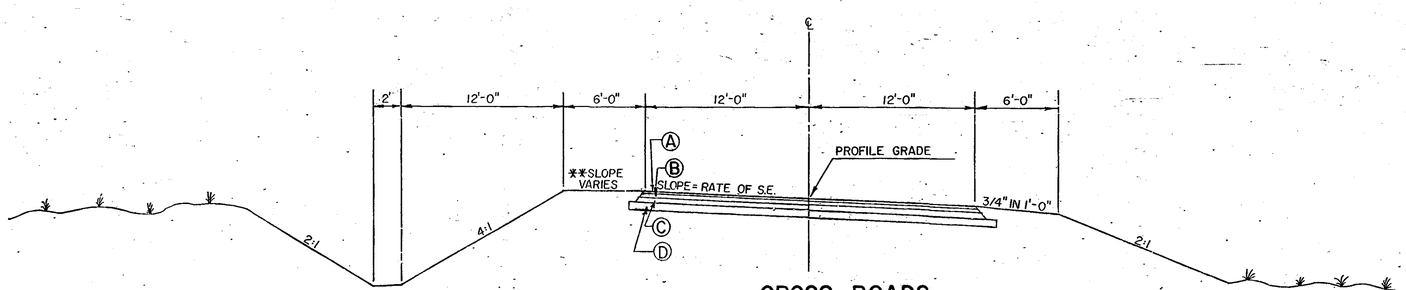

CROSS ROADS SUPERELEVATION SECTION

SCALE: 1" = 5'-0"

T. S. 11

** SLOPE EQUALS ALGEBRAIC DIFFERENCE BETWEEN ROADWAYS & SHOULDER SLOPE NOT TO EXCEED 0.07'/FT.

PROPOSED PAVEMENT DESIGN

A - 1 1/2" ASPHALT CONCRETE, TYPE 'E'
B - 2" ASPHALT CONCRETE, TYPE 'B'
C - 4" ASPHALTIC CONCRETE BASE COURSE
D - 8" GRADED AGGREGATE