STATE	PROJECT NUMBER	SHEET NO.	TOTAL SHEETS
GA.	F-017-7(47)	7A	194

Rev. 3-13-87
Added to Plans
4-8-87
ASPH. CONC. "F" CHANGED TO "E"

TYPICAL SECTION NO. 1

APPLICABLE FROM STA. 101+00 TO STA. 117+00

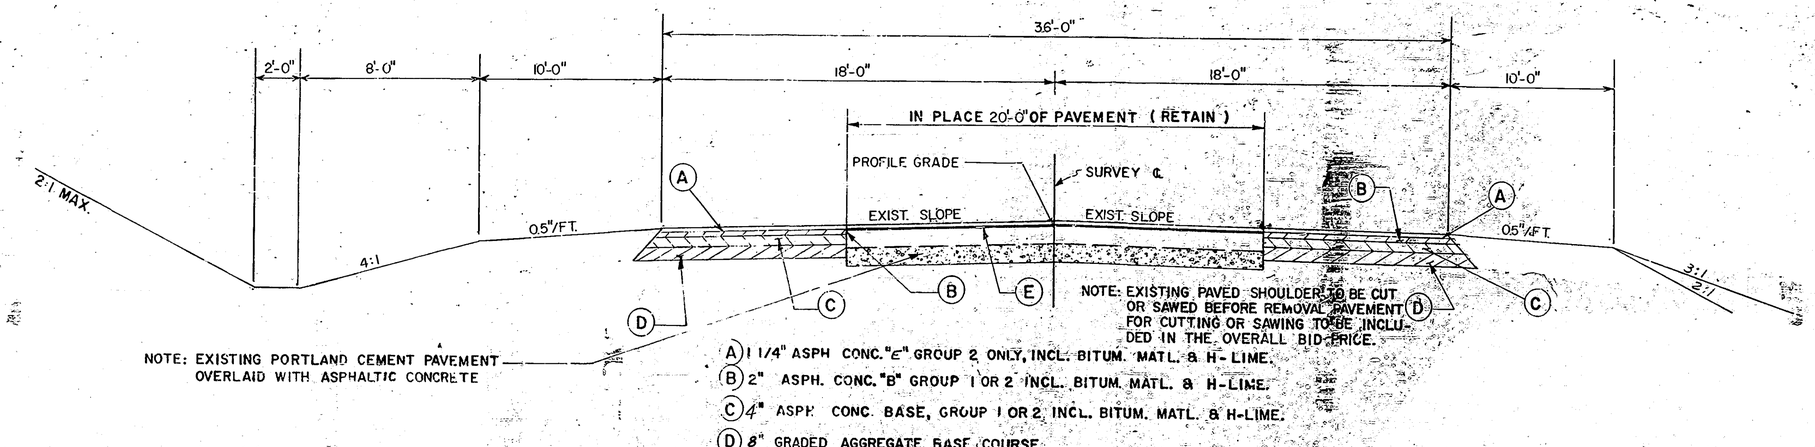

SEE CROSS-SECTIONS IN FILL SECTIONS

(A) 1 1/4" ASPH CONC. "E" GROUP 2 ONLY, INCL. BITUM. MATL. & H-LIME.
(B) 2" ASPH. CONC. "B" GROUP 1 OR 2 INCL. BITUM. MATL. & H-LIME.
(C) 4" ASPH. CONC. BASE, GROUP 1 OR 2, INCL. BITUM. MATL. & H-LIME.
(D) 8" GRADED AGGREGATE BASE COURSE
(E) 40 #/SQ. YD. ASPH. CONC. LEVELING INCL. BITUM. MATL. & H-LIME.
BITUMINOUS TACK COAT.

U.S. 27 EXTENSION

TYPICAL SECTION CO. RDS.

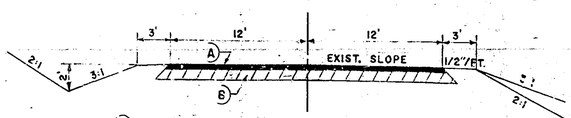

(A) 1 1/4" ASPH. CONC. "E", GP. 2 ONLY, INCL. BITUM. MATL. & H-LIME
(B) 4" GRADED AGGREGATE BASE COURSE.