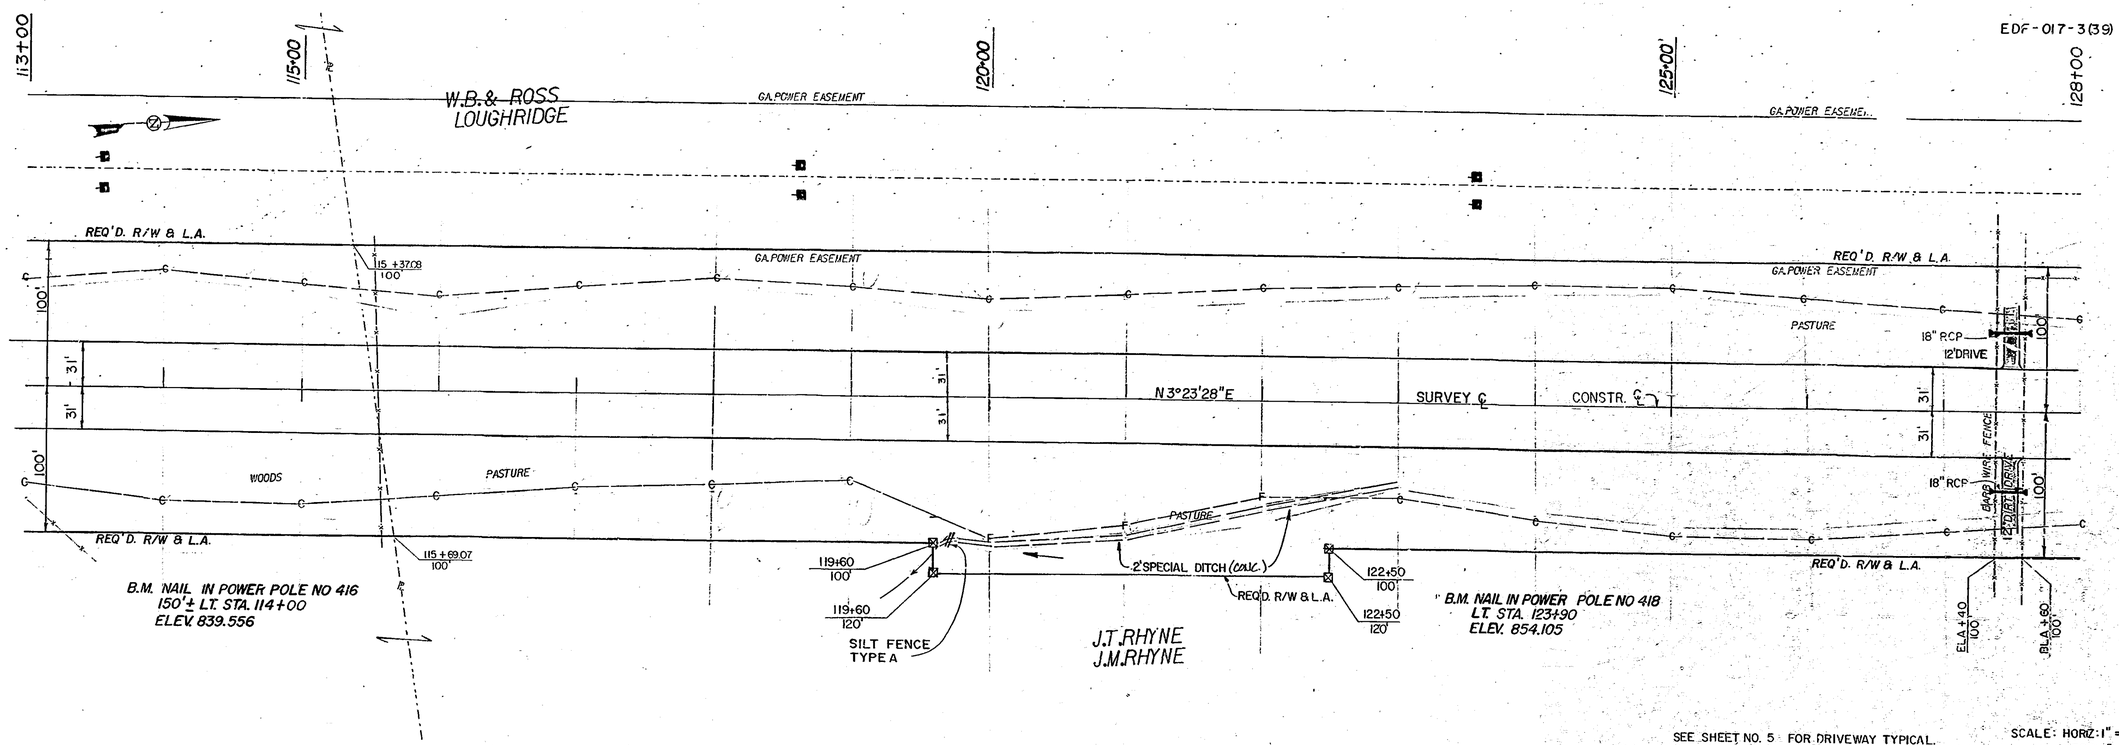

SEE SHEET NO. 5 FOR DRIVEWAY TYPICAL.
SEE SHEET NO. 47 FOR DRIVEWAY PROFILES.
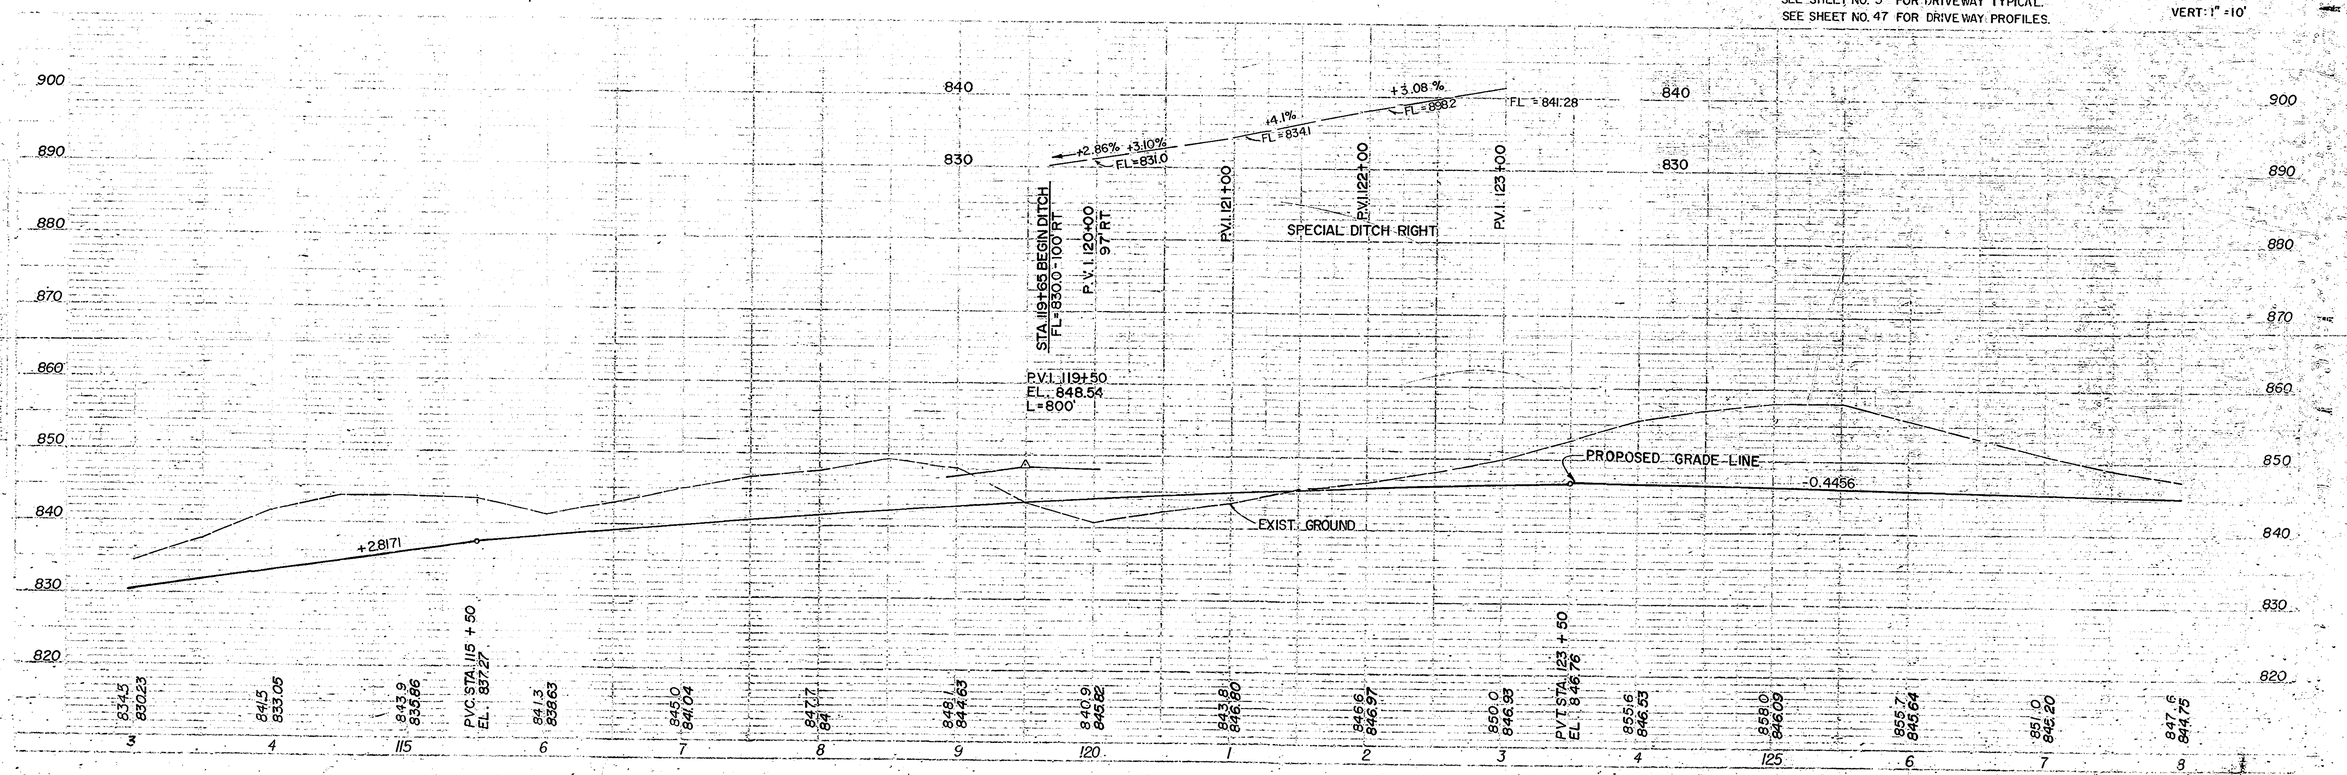
SCALE: HORZ: 1" = 50'
VERT: 1" = 10'