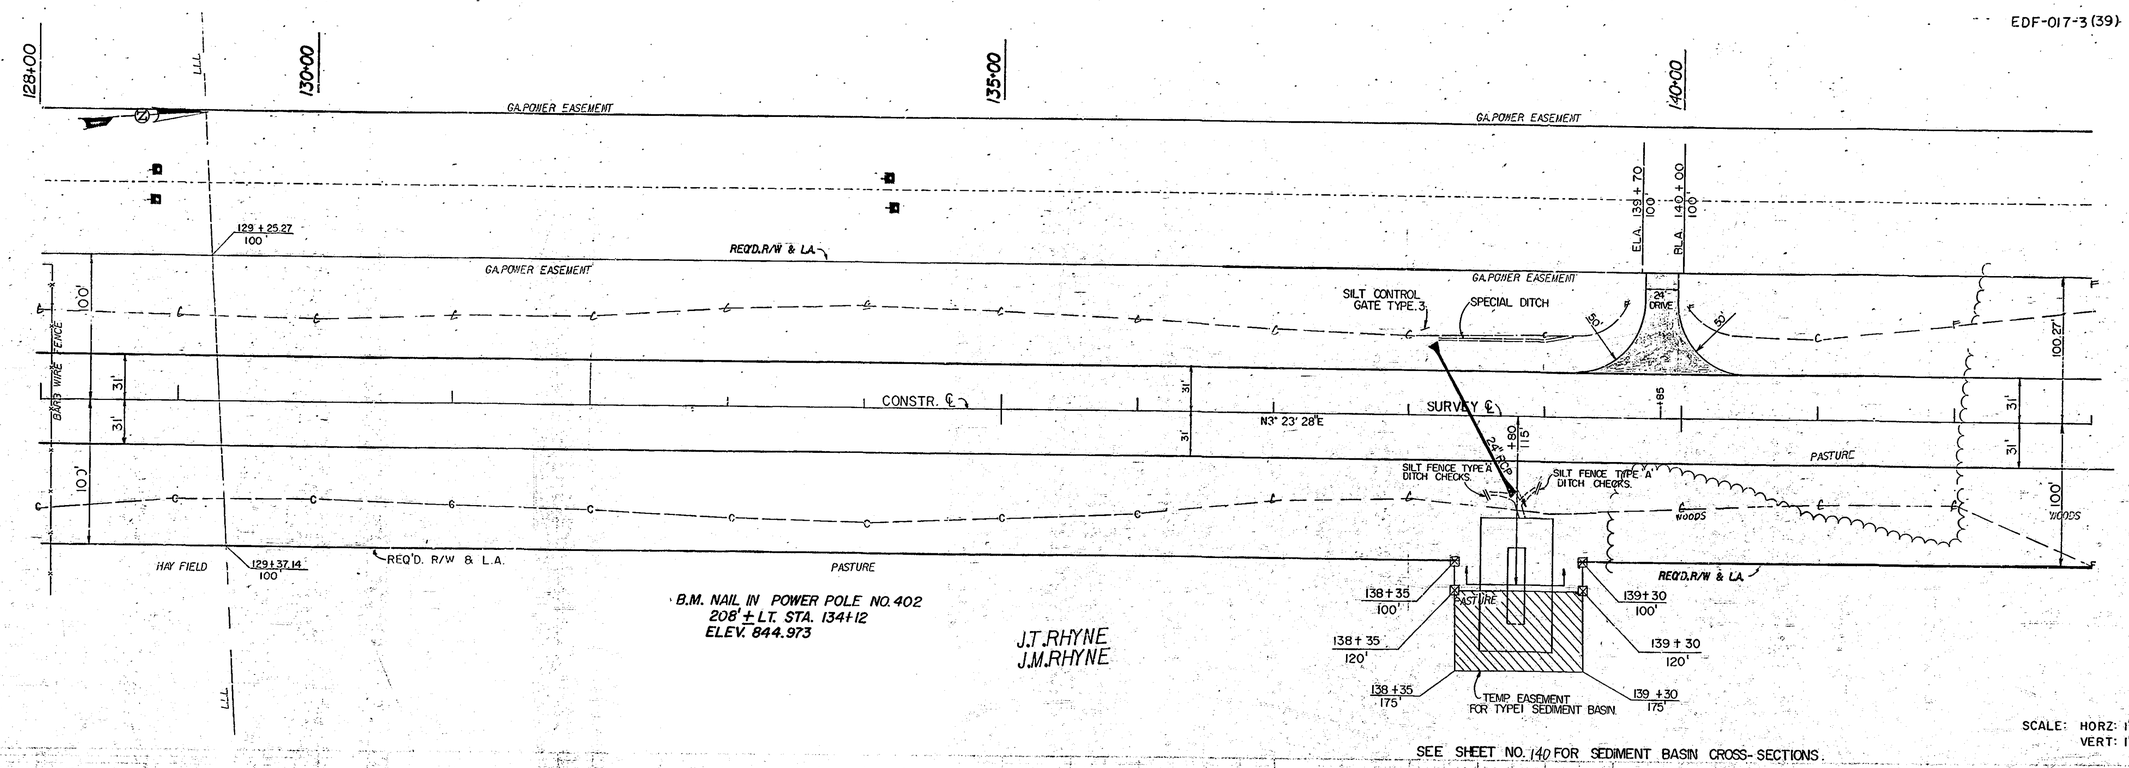

SCALE: HORZ: 1" = 50'
VERT: 1" = 10'
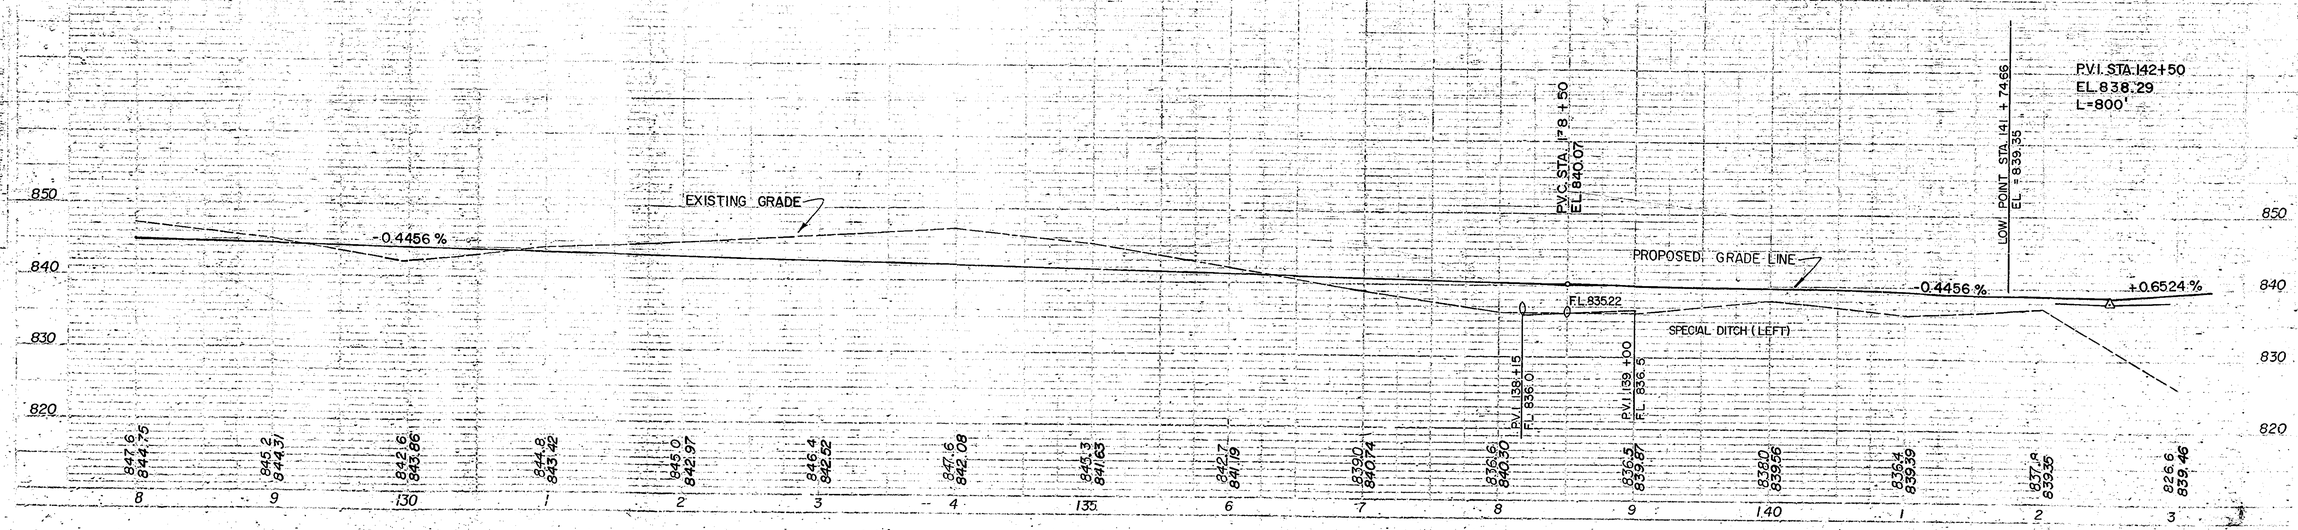
SEE SHEET NO. 140 FOR SEDIMENT BASIN CROSS-SECTIONS.