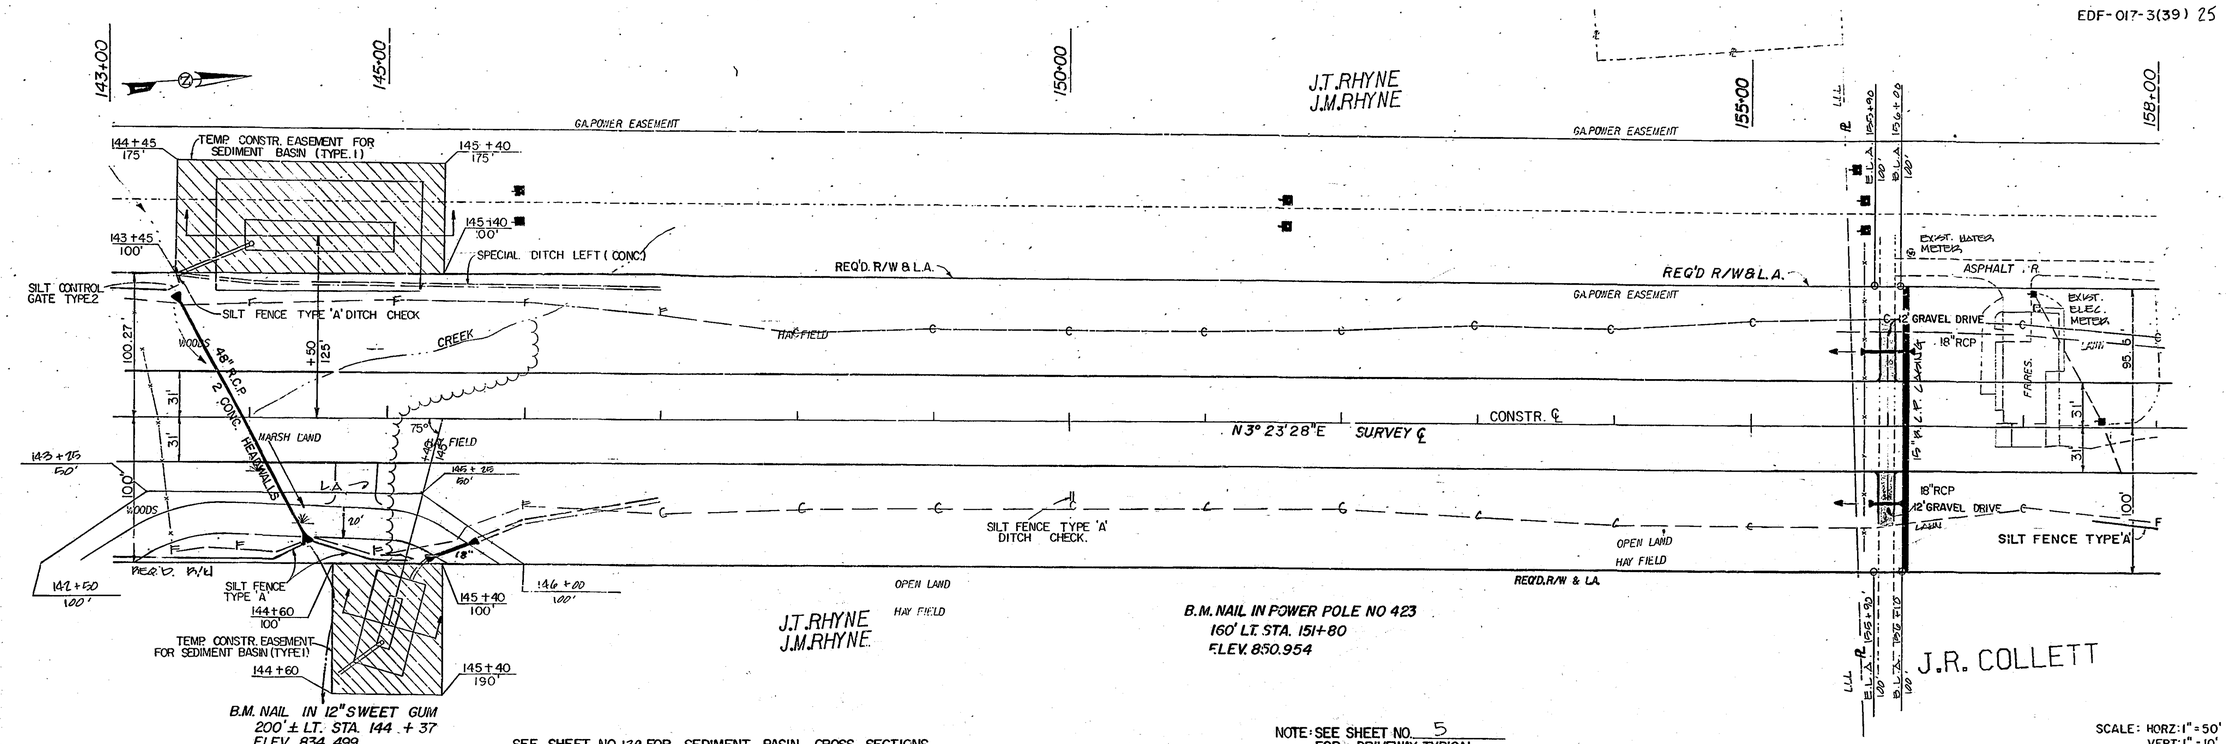

SEE SHEET NO. 139 FOR SEDIMENT BASIN CROSS-SECTIONS.

NOTE: SEE SHEET NO. 5 FOR DRIVEWAY TYPICAL.
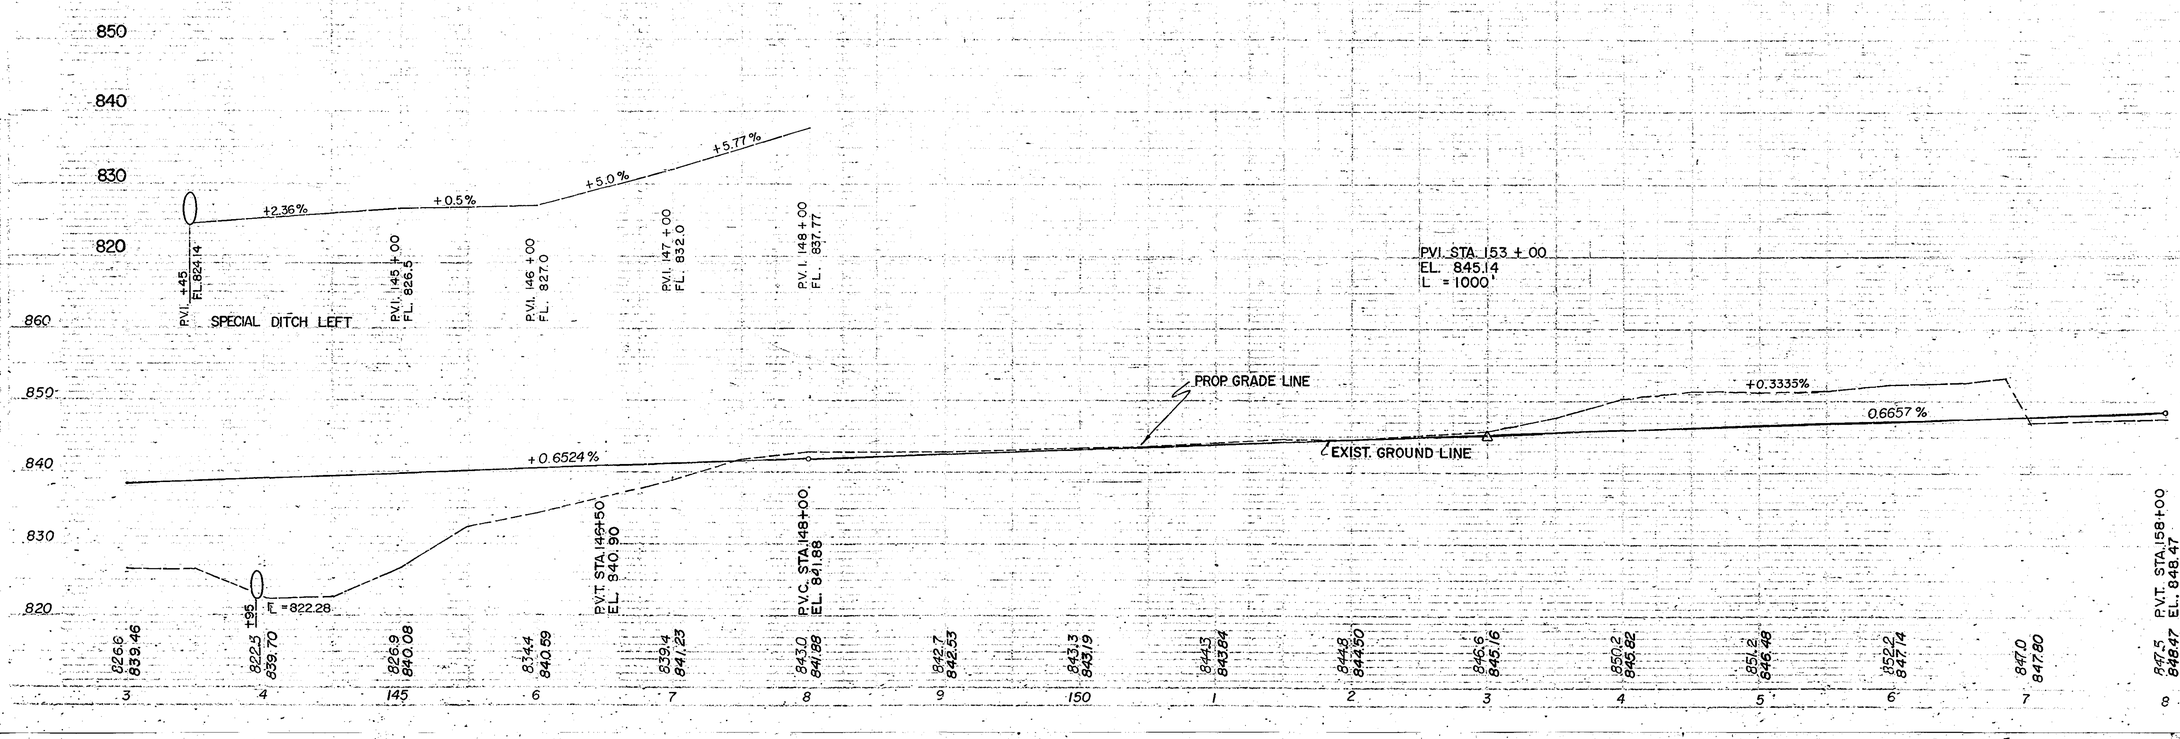
SCALE: HORZ: 1" = 50'
VERT: 1" = 10'