STATE	PROJECT NUMBER	SHEET NO	TOTAL SHEETS
GA	EDF-017-3(39)	28	194

REV. 12-16-86
REV. 3-13-87
1-5-89

VOID ON CONSTRUCTION
SEE SHEET No. 28A

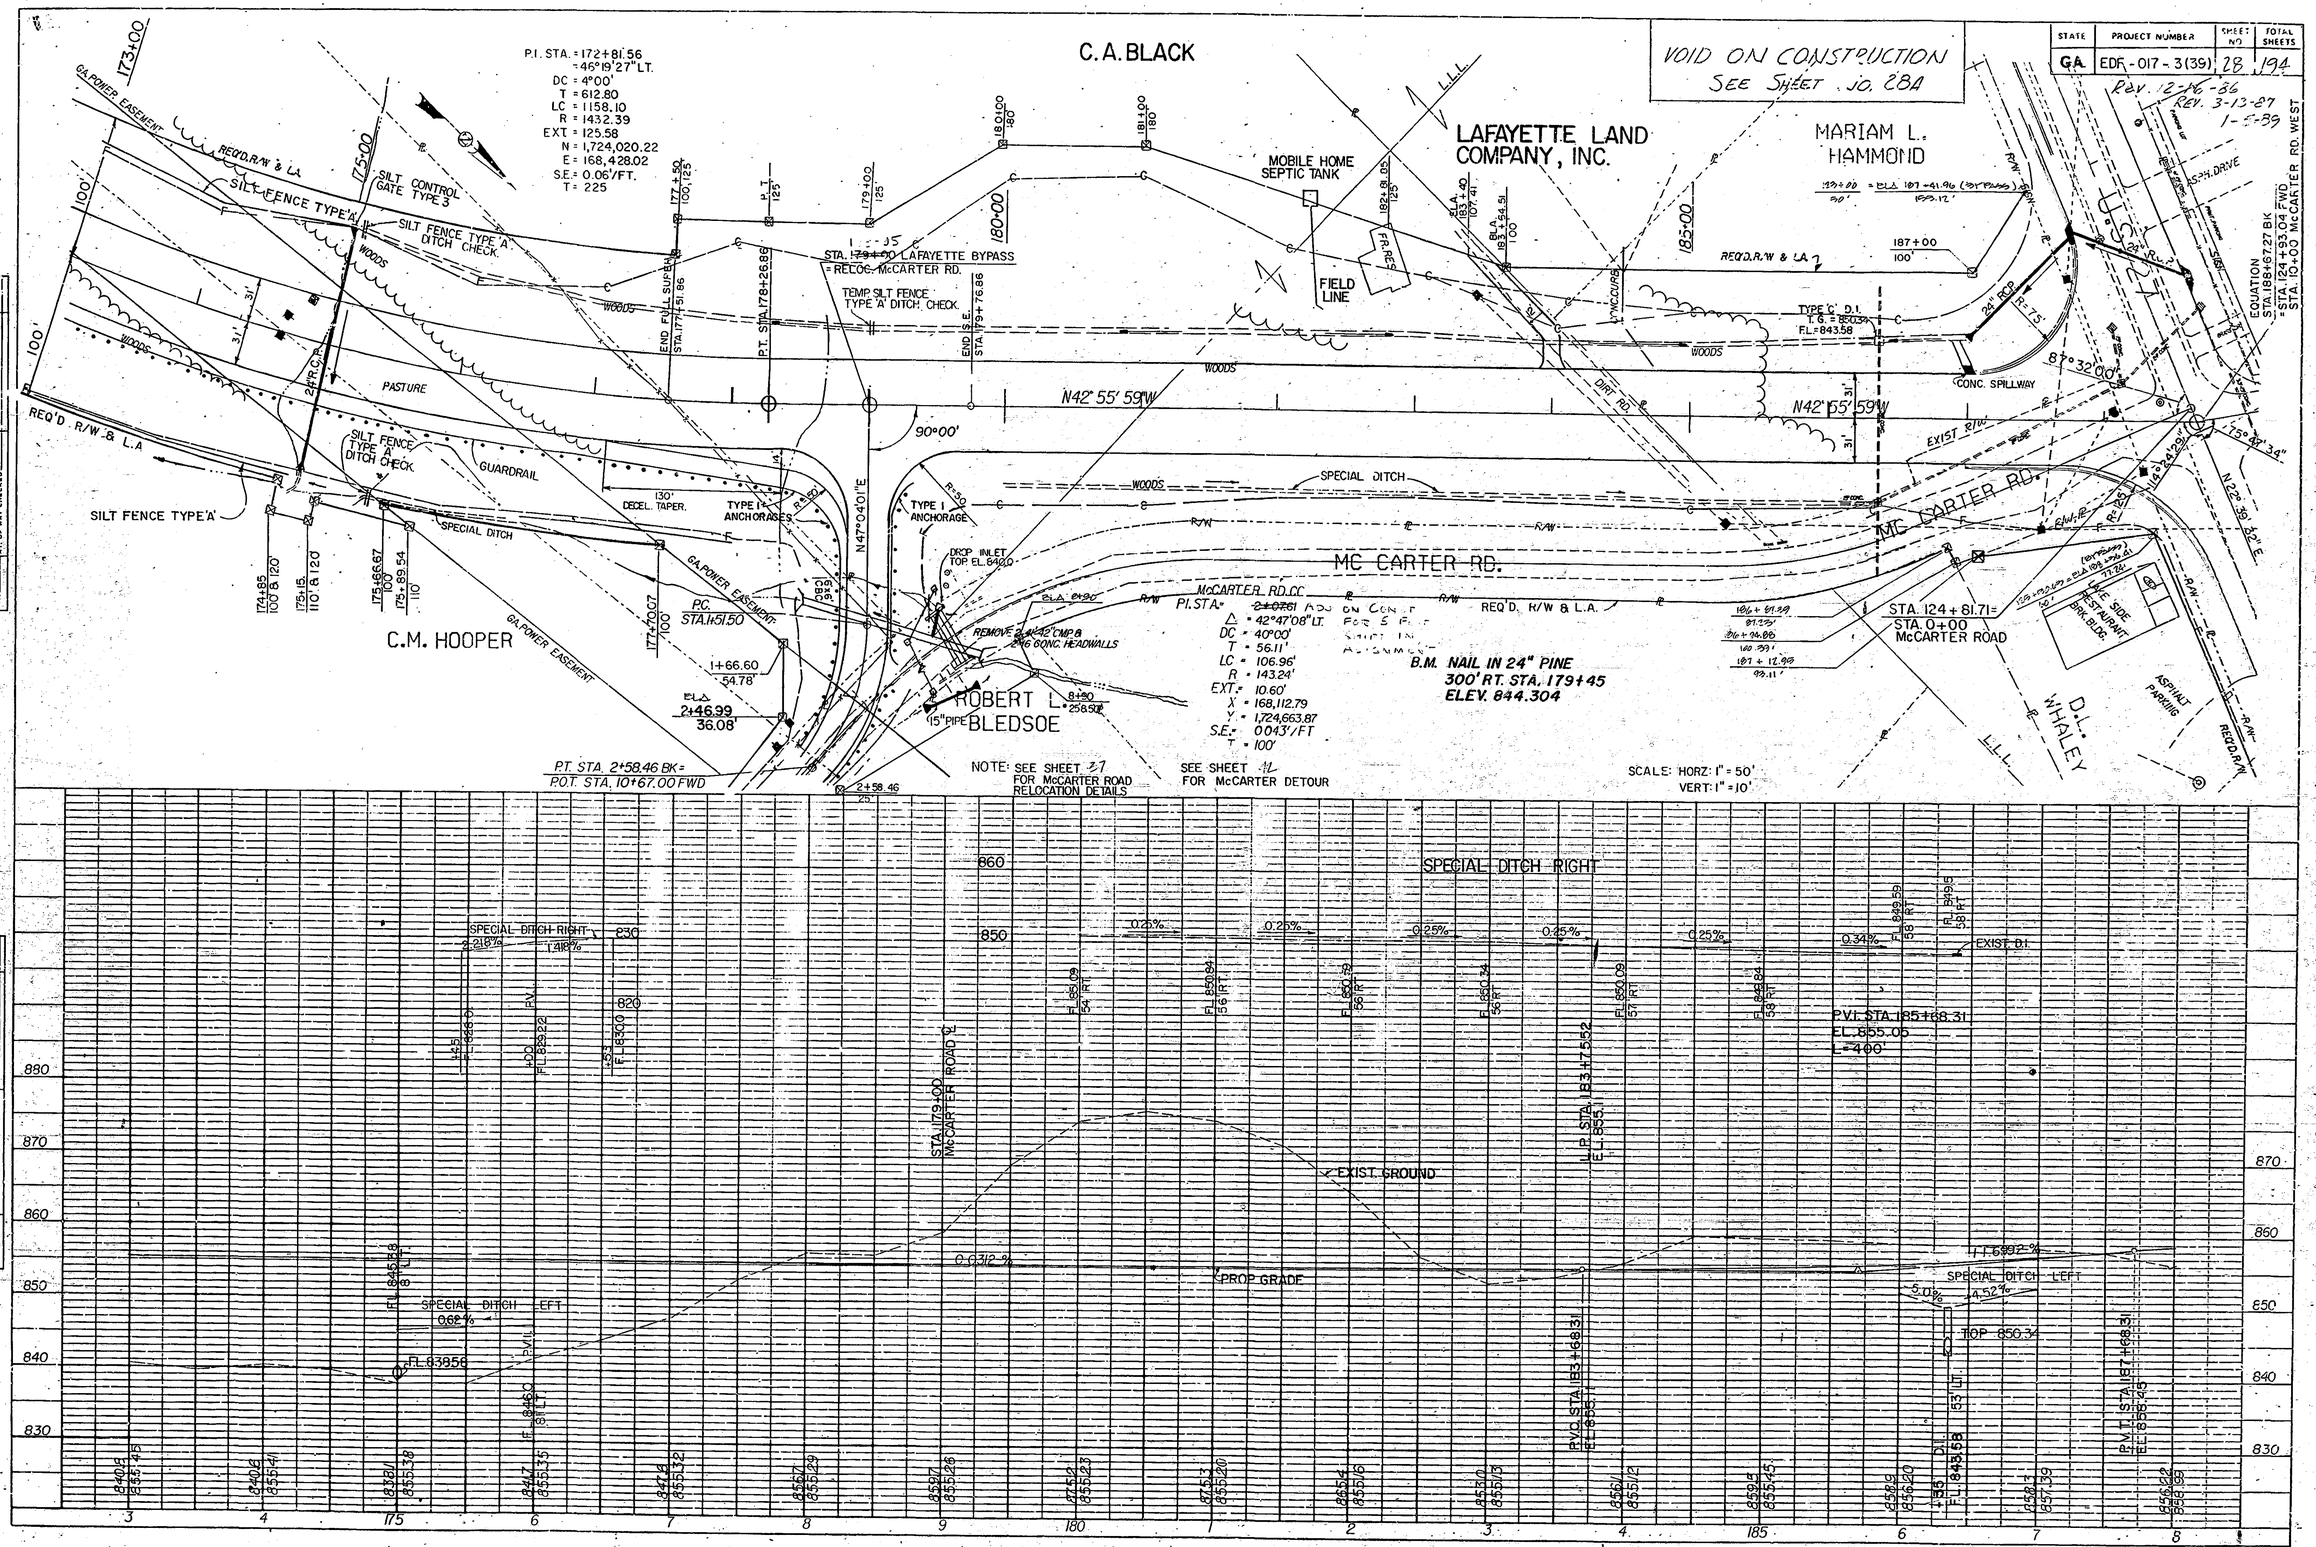

PLAN: NOTE BOOK, SURVEYED, PLOTTED, ALIGNMENT CHECKED, No., QP WAY CHECKED, DATE, BY

PROFILE: NOTE BOOK, SURVEYED, PLOTTED, GRADES CHECKED, S. ALN'S MOVED, STRUCTURE NOTPHOTO CHECKED, No., DATE, BY

DRM EF0C008