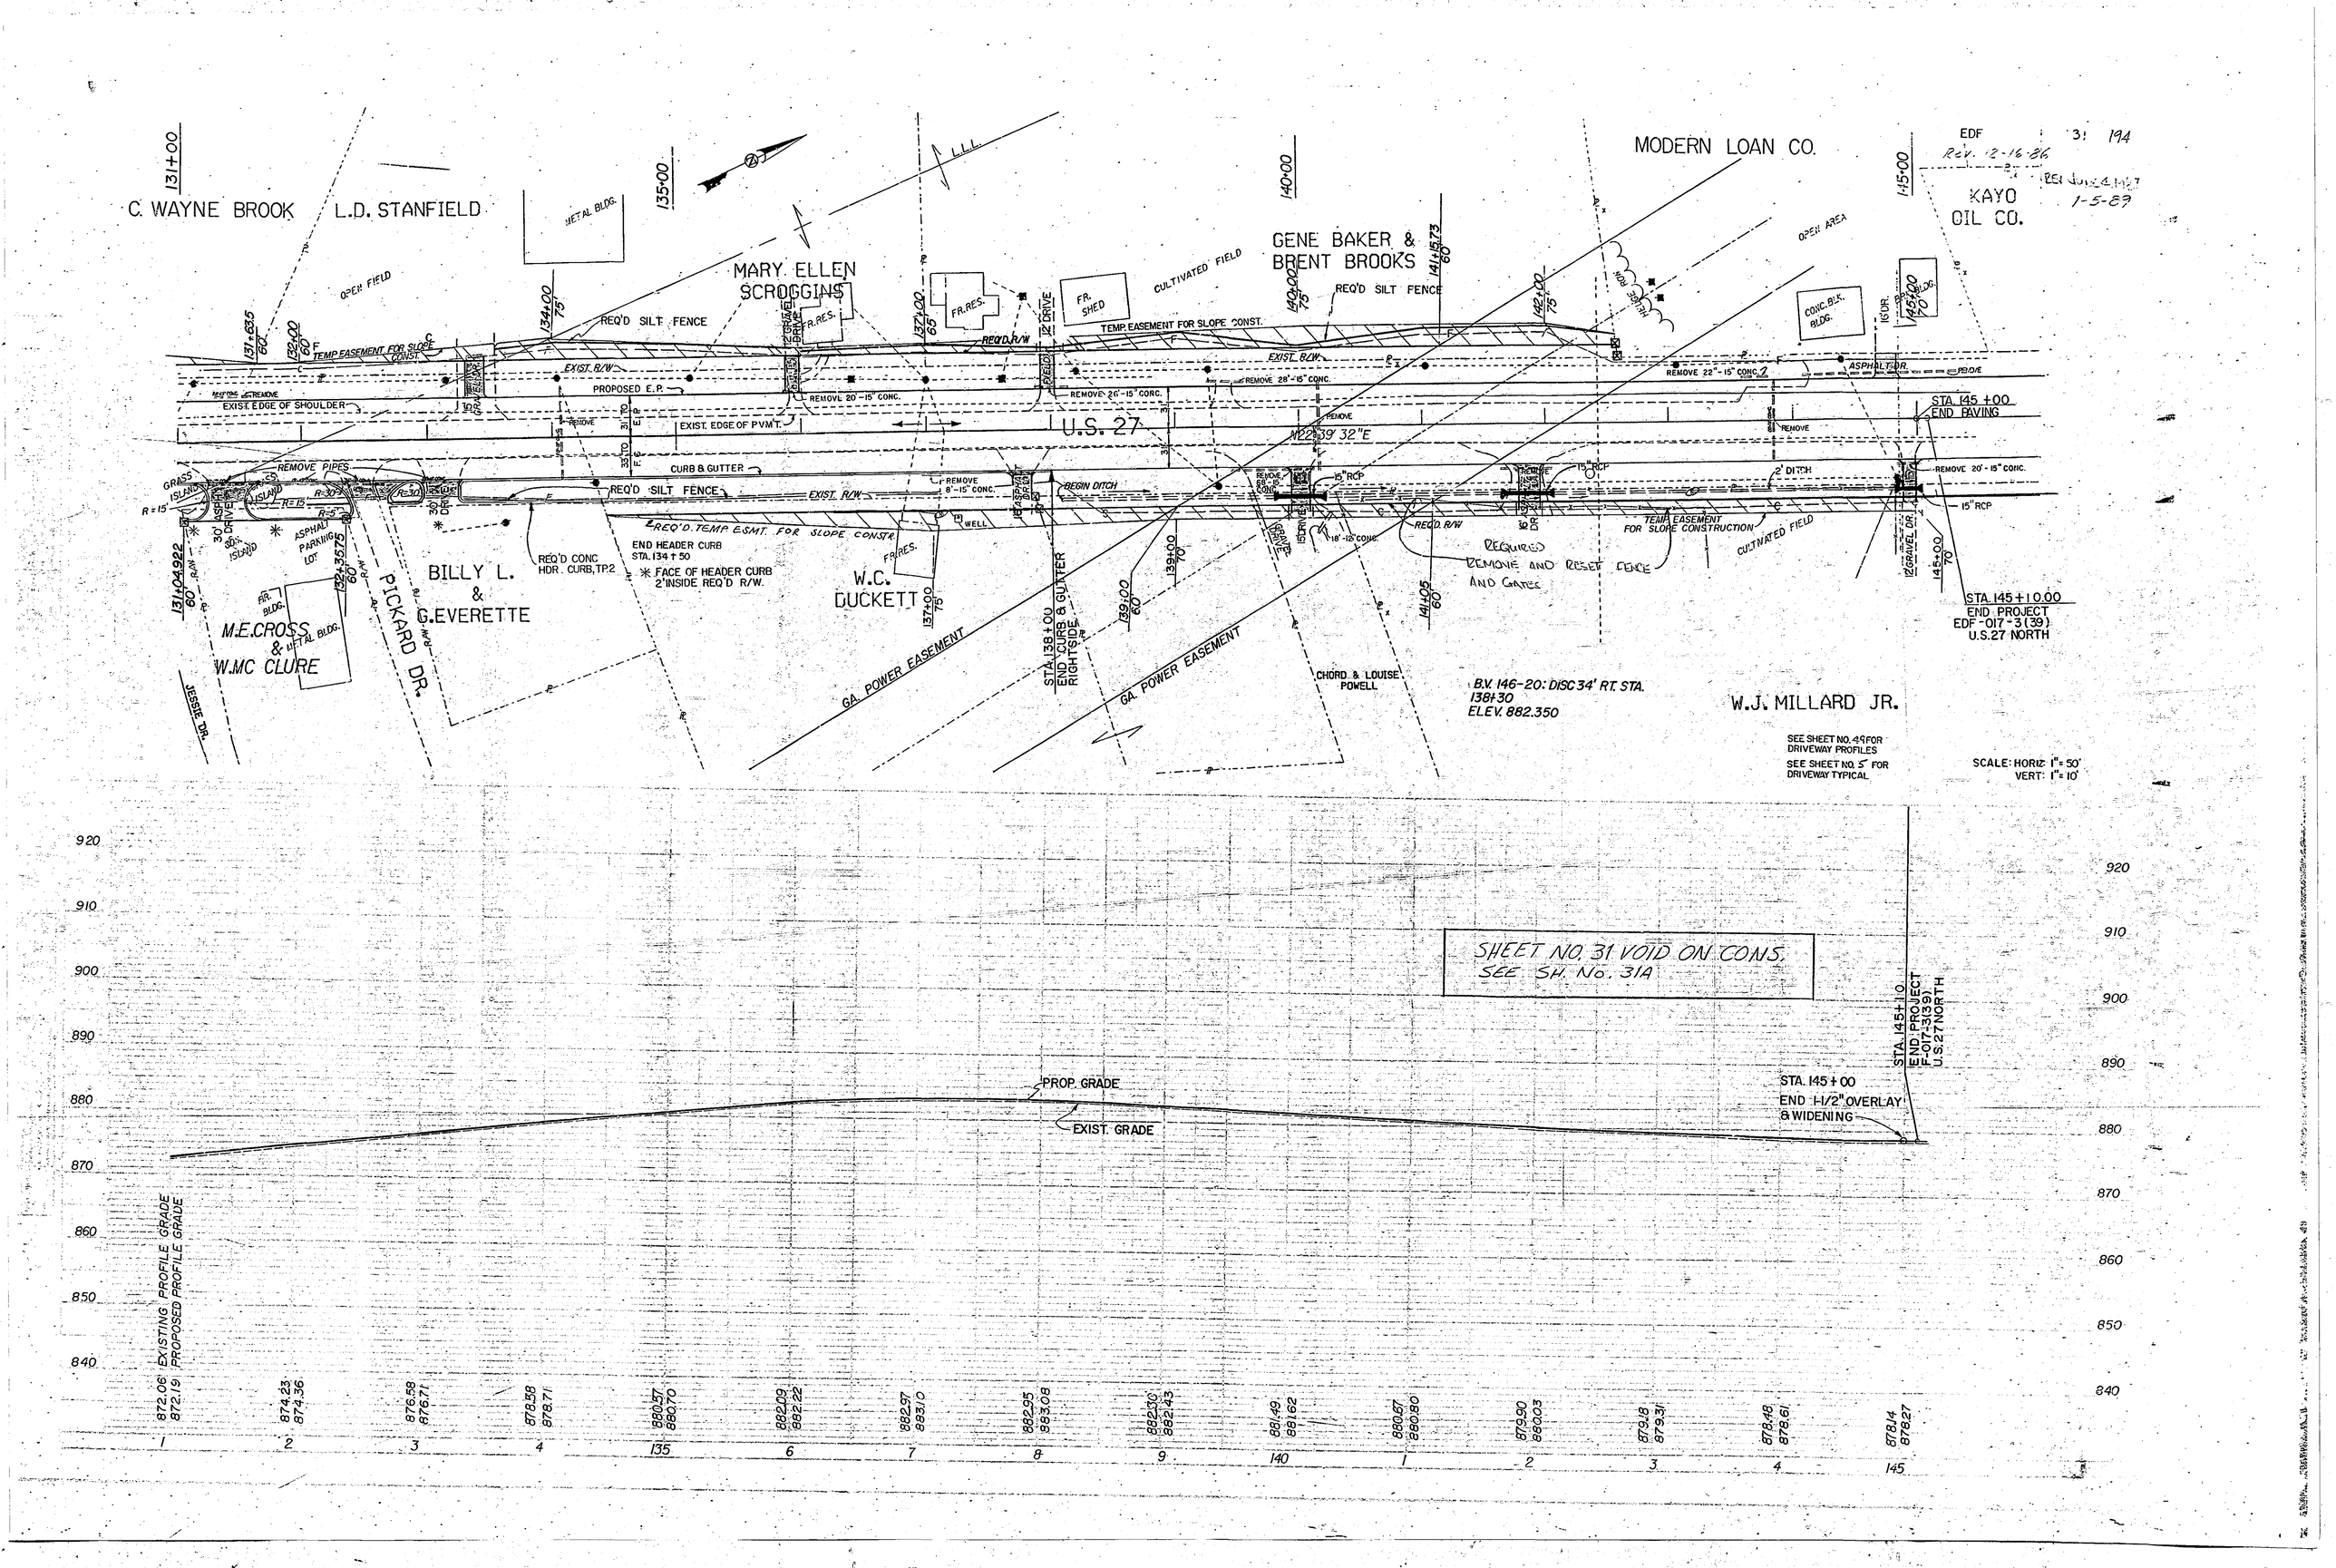
EDF 31 194
Rev. 12-16-86
1-5-89
C. WAYNE BROOK
L.D. STANFIELD
METAL BLDG.
OPEN FIELD
MARY ELLEN SCROGGINS
GENE BAKER & BRENT BROOKS
MODERN LOAN CO.
KAYO OIL CO.
OPEN AREA
CONC. BLK. BLDG.
CULTIVATED FIELD
REQ'D SILT FENCE
TEMP. EASEMENT FOR SLOPE CONST.
EXIST. R/W
PROPOSED E.P.
EXIST. EDGE OF SHOULDER
EXIST. EDGE OF PVM'T.
U.S. 27
N22°39' 32"E
CURB & GUTTER
REMOVE PIPES
GRASS ISLAND
ASPHALT PARKING LOT
REQ'D. TEMP. ESMT. FOR SLOPE CONSTR.
END HEADER CURB STA. 134+50
* FACE OF HEADER CURB 2' INSIDE REQ'D R/W.
REQ'D CONC HDR. CURB, TP.2
BEGIN DITCH
2' DITCH
15" RCP
18"-12" CONC.
REQ'D. R/W
REQUIRED REMOVE AND RESET FENCE AND GATES
TEMP. EASEMENT FOR SLOPE CONSTRUCTION
CULTIVATED FIELD
REMOVE 20'-15" CONC.
REMOVE 22"-15" CONC.
REMOVE 28"-15" CONC.
REMOVE 26"-15" CONC.
REMOVE 8"-15" CONC.
ASPHALT DR.
STA. 145+00 END PAVING
STA. 145+10.00 END PROJECT EDF-017-3(39) U.S. 27 NORTH
M.E. CROSS & W.MC CLURE
BILLY L. & G. EVERETTE
PICKARD DR.
W.C. DUCKETT
JESSIE DR.
GA. POWER EASEMENT
STA. 138+00 END CURB & GUTTER RIGHTSIDE
CHORD & LOUISE POWELL
B.V. 146-20: DISC 34' RT. STA. 138+30 ELEV. 882.350
W.J. MILLARD JR.
SEE SHEET NO. 49 FOR DRIVEWAY PROFILES
SEE SHEET NO. 5 FOR DRIVEWAY TYPICAL
SCALE: HORIZ. 1" = 50'
VERT. 1" = 10'
SHEET NO. 31 VOID ON CONS.
SEE SH. No. 31A
PROP. GRADE
EXIST. GRADE
STA. 145+00 END 1-1/2" OVERLAY & WIDENING
STA. 145+10 END PROJECT F-017-3(39) U.S. 27 NORTH
EXISTING PROFILE GRADE
PROPOSED PROFILE GRADE
872.06 872.19
874.23 874.36
876.58 876.71
878.58 878.71
880.57 880.70
882.09 882.22
882.97 883.10
882.95 883.08
882.30 882.43
881.49 881.62
880.67 880.80
879.90 880.03
879.18 879.31
878.48 878.61
878.14 878.27
920
910
900
890
880
870
860
850
840
1
2
3
4
135
6
7
8
9
140
1
2
3
4
145