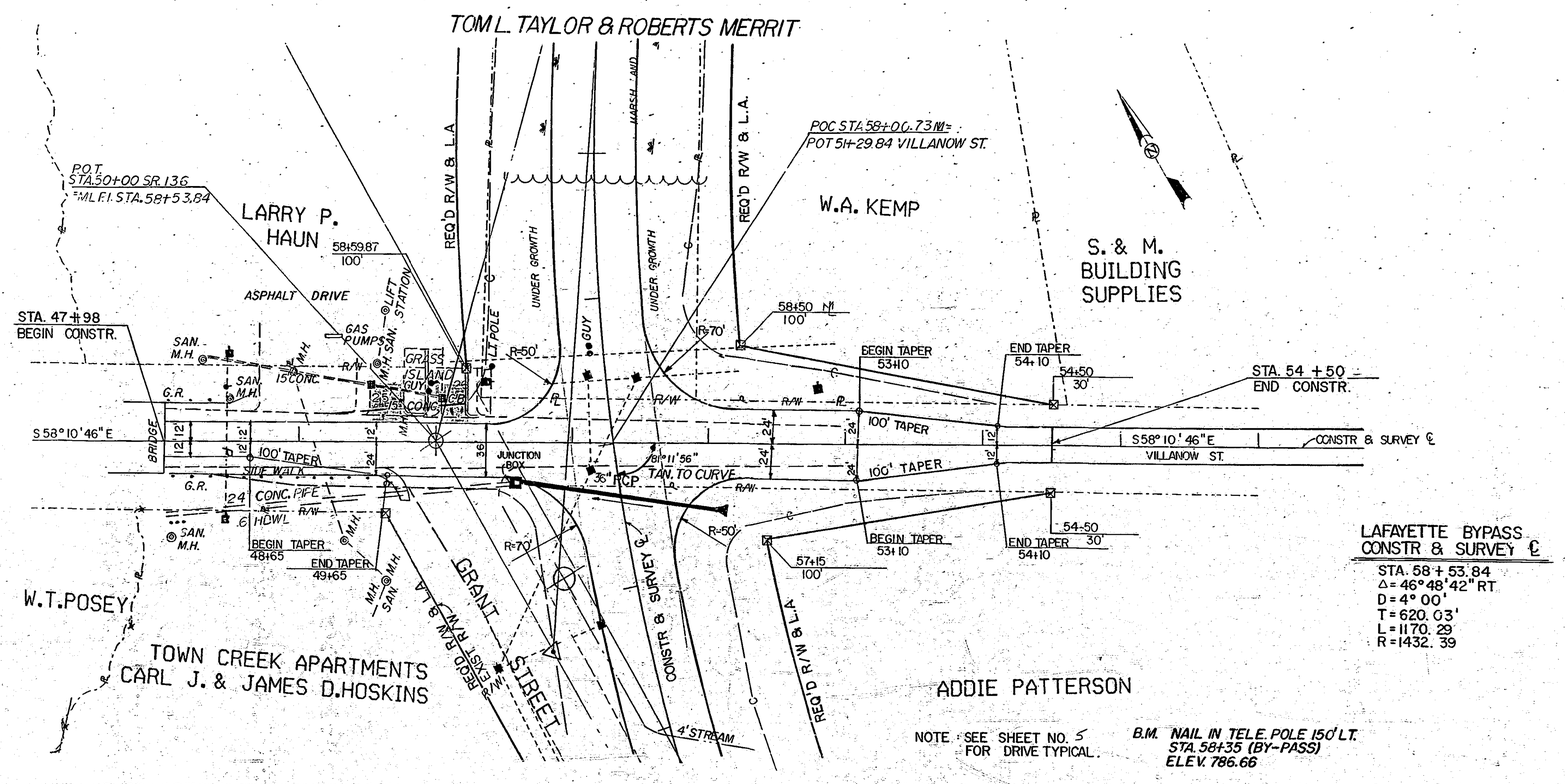

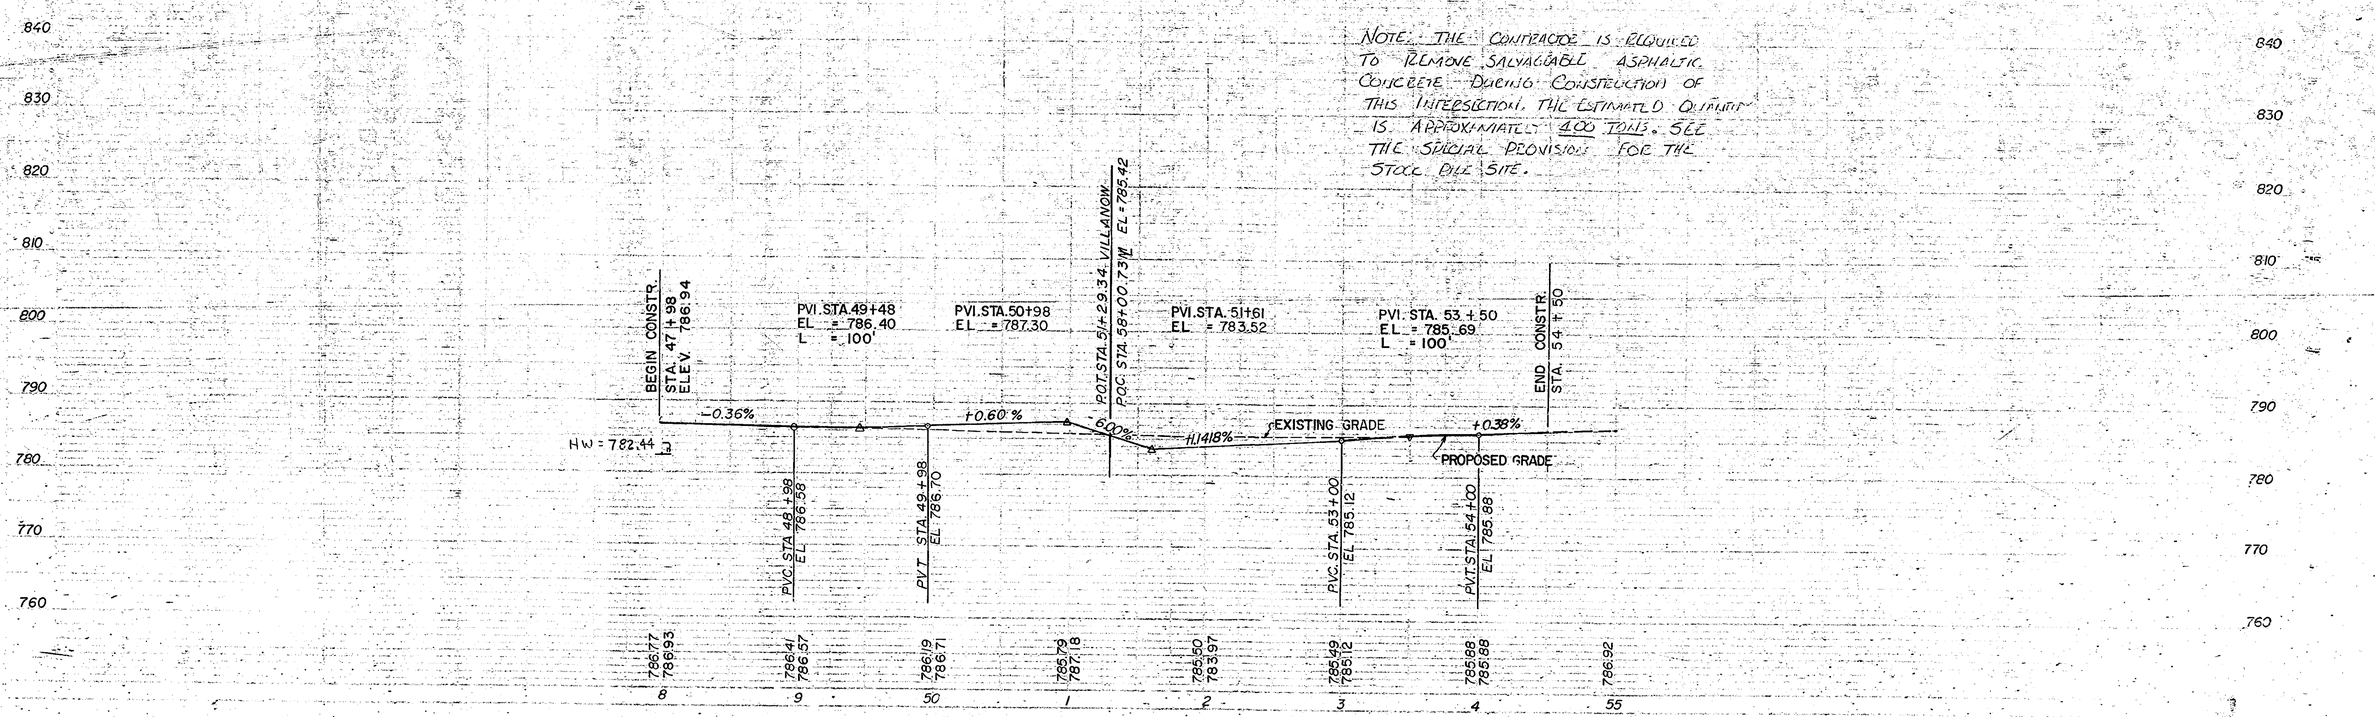
NOTE: THE CONTRACTOR IS REQUIRED TO REMOVE SALVAGABLE ASPHALTIC CONCRETE DURING CONSTRUCTION OF THIS INTERSECTION. THE ESTIMATED QUANTITY IS APPROXIMATELY 400 TONS. SEE THE SPECIAL PROVISION FOR THE STOCK PILE SITE.