GA. EDF-017-3(39) 38 194

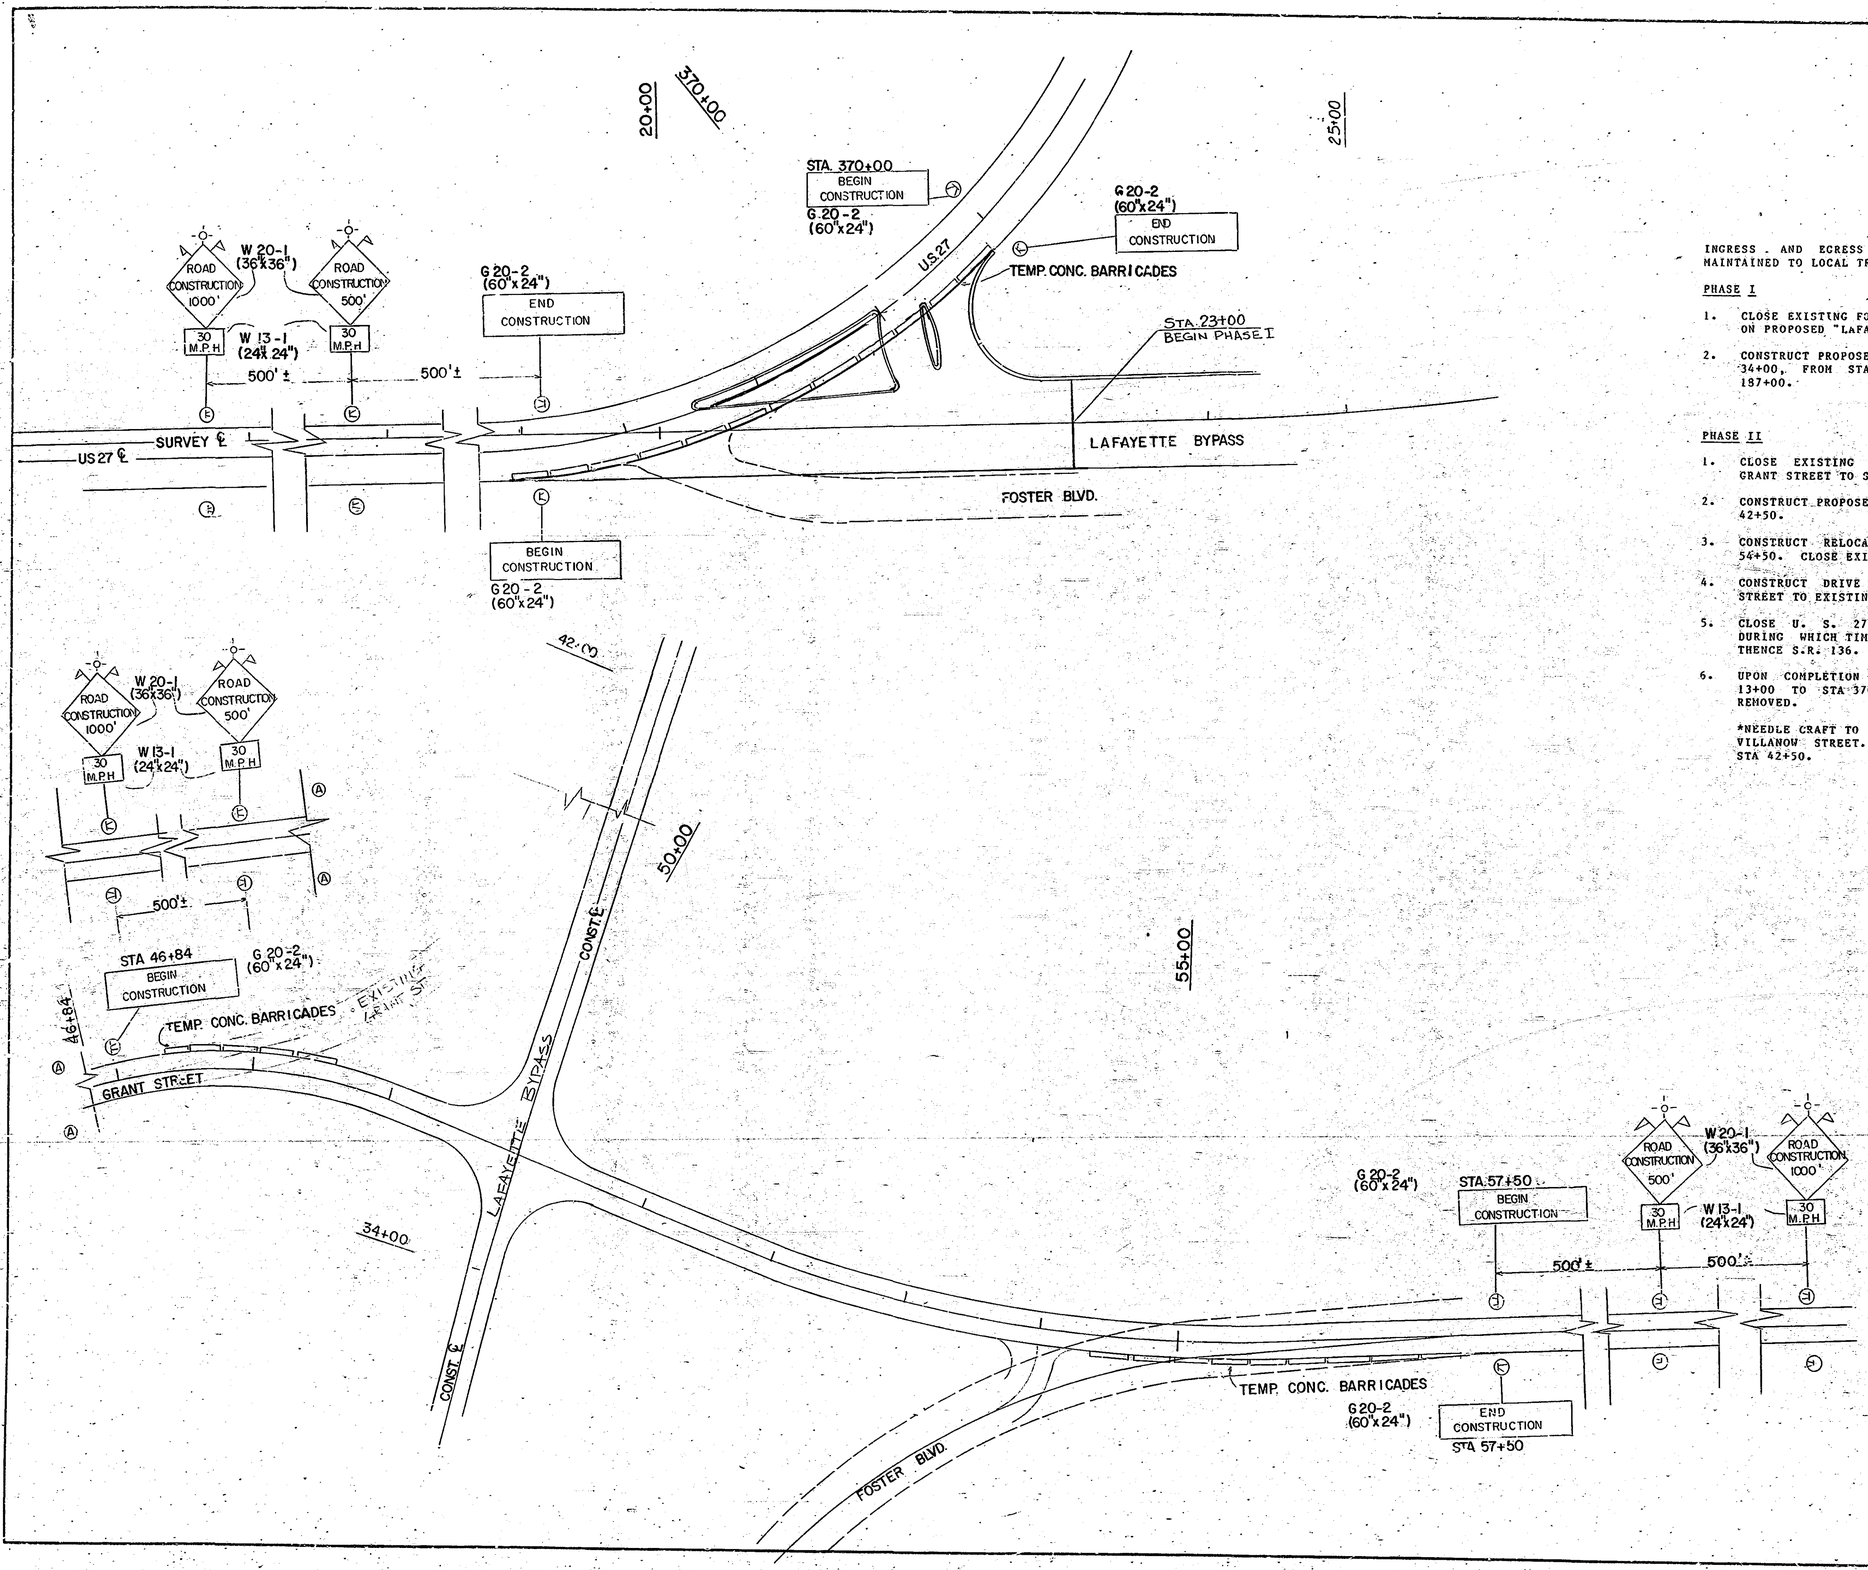


INGRESS AND EGRESS TO CROSSROADS AND DRIVEWAYS SHALL BE MAINTAINED TO LOCAL TRAFFIC ONLY, AT ALL TIMES.

PHASE I

1. CLOSE EXISTING FOSTER BLVD. FROM U.S. 27 SOUTH TO STA 26+00 ON PROPOSED "LAFAYETTE BY-PASS".

2. CONSTRUCT PROPOSED "LAFAYETTE BY-PASS" FROM STA 23+00 TO STA 34+00, FROM STA 59+00 TO STA 93+00 AND FROM STA 96+00 TO 187+00.

PHASE II

1. CLOSE EXISTING GRANT STREET FROM STA 46+84 ON RELOCATED GRANT STREET TO STA 42+50 ON PROPOSED "LAFAYETTE BY-PASS".

2. CONSTRUCT PROPOSED "LAFAYETTE BY-PASS" FROM STA 34+00 TO STA 42+50.

3. CONSTRUCT RELOCATED GRANT STREET FROM STA 46+84 TO STA 54+50. CLOSE EXISTING FOSTER BOULEVARD AT STA 55+00.

4. CONSTRUCT DRIVE RIGHT OF STA 54+00 ON RELOCATED GRANT STREET TO EXISTING FOSTER BOULEVARD.

5. CLOSE U. S. 27 TO THROUGH TRAFFIC IN & OUT OF LAFAYETTE DURING WHICH TIME TRAFFIC SHALL BE DETOURED OVER S.R. 151 THENCE S.R. 136.

6. UPON COMPLETION OF INTERSECTION AREA AND PAVING FROM STA 13+00 TO STA 370+ ON U. S. 27 SOUTH THE DETOUR MAY BE REMOVED.

*NEEDLE CRAFT TO BE ACCESSED FROM EXISTING GRANT STREET VIA VILLANOW STREET. TEMPORARY ENTRANCE TO BE CONSTRUCTED AT STA 42+50.