C-175

STATE PROJECT NUMBER	SHEET	TOTAL SHEETS
GA. EDF-017-3(39)	41	194

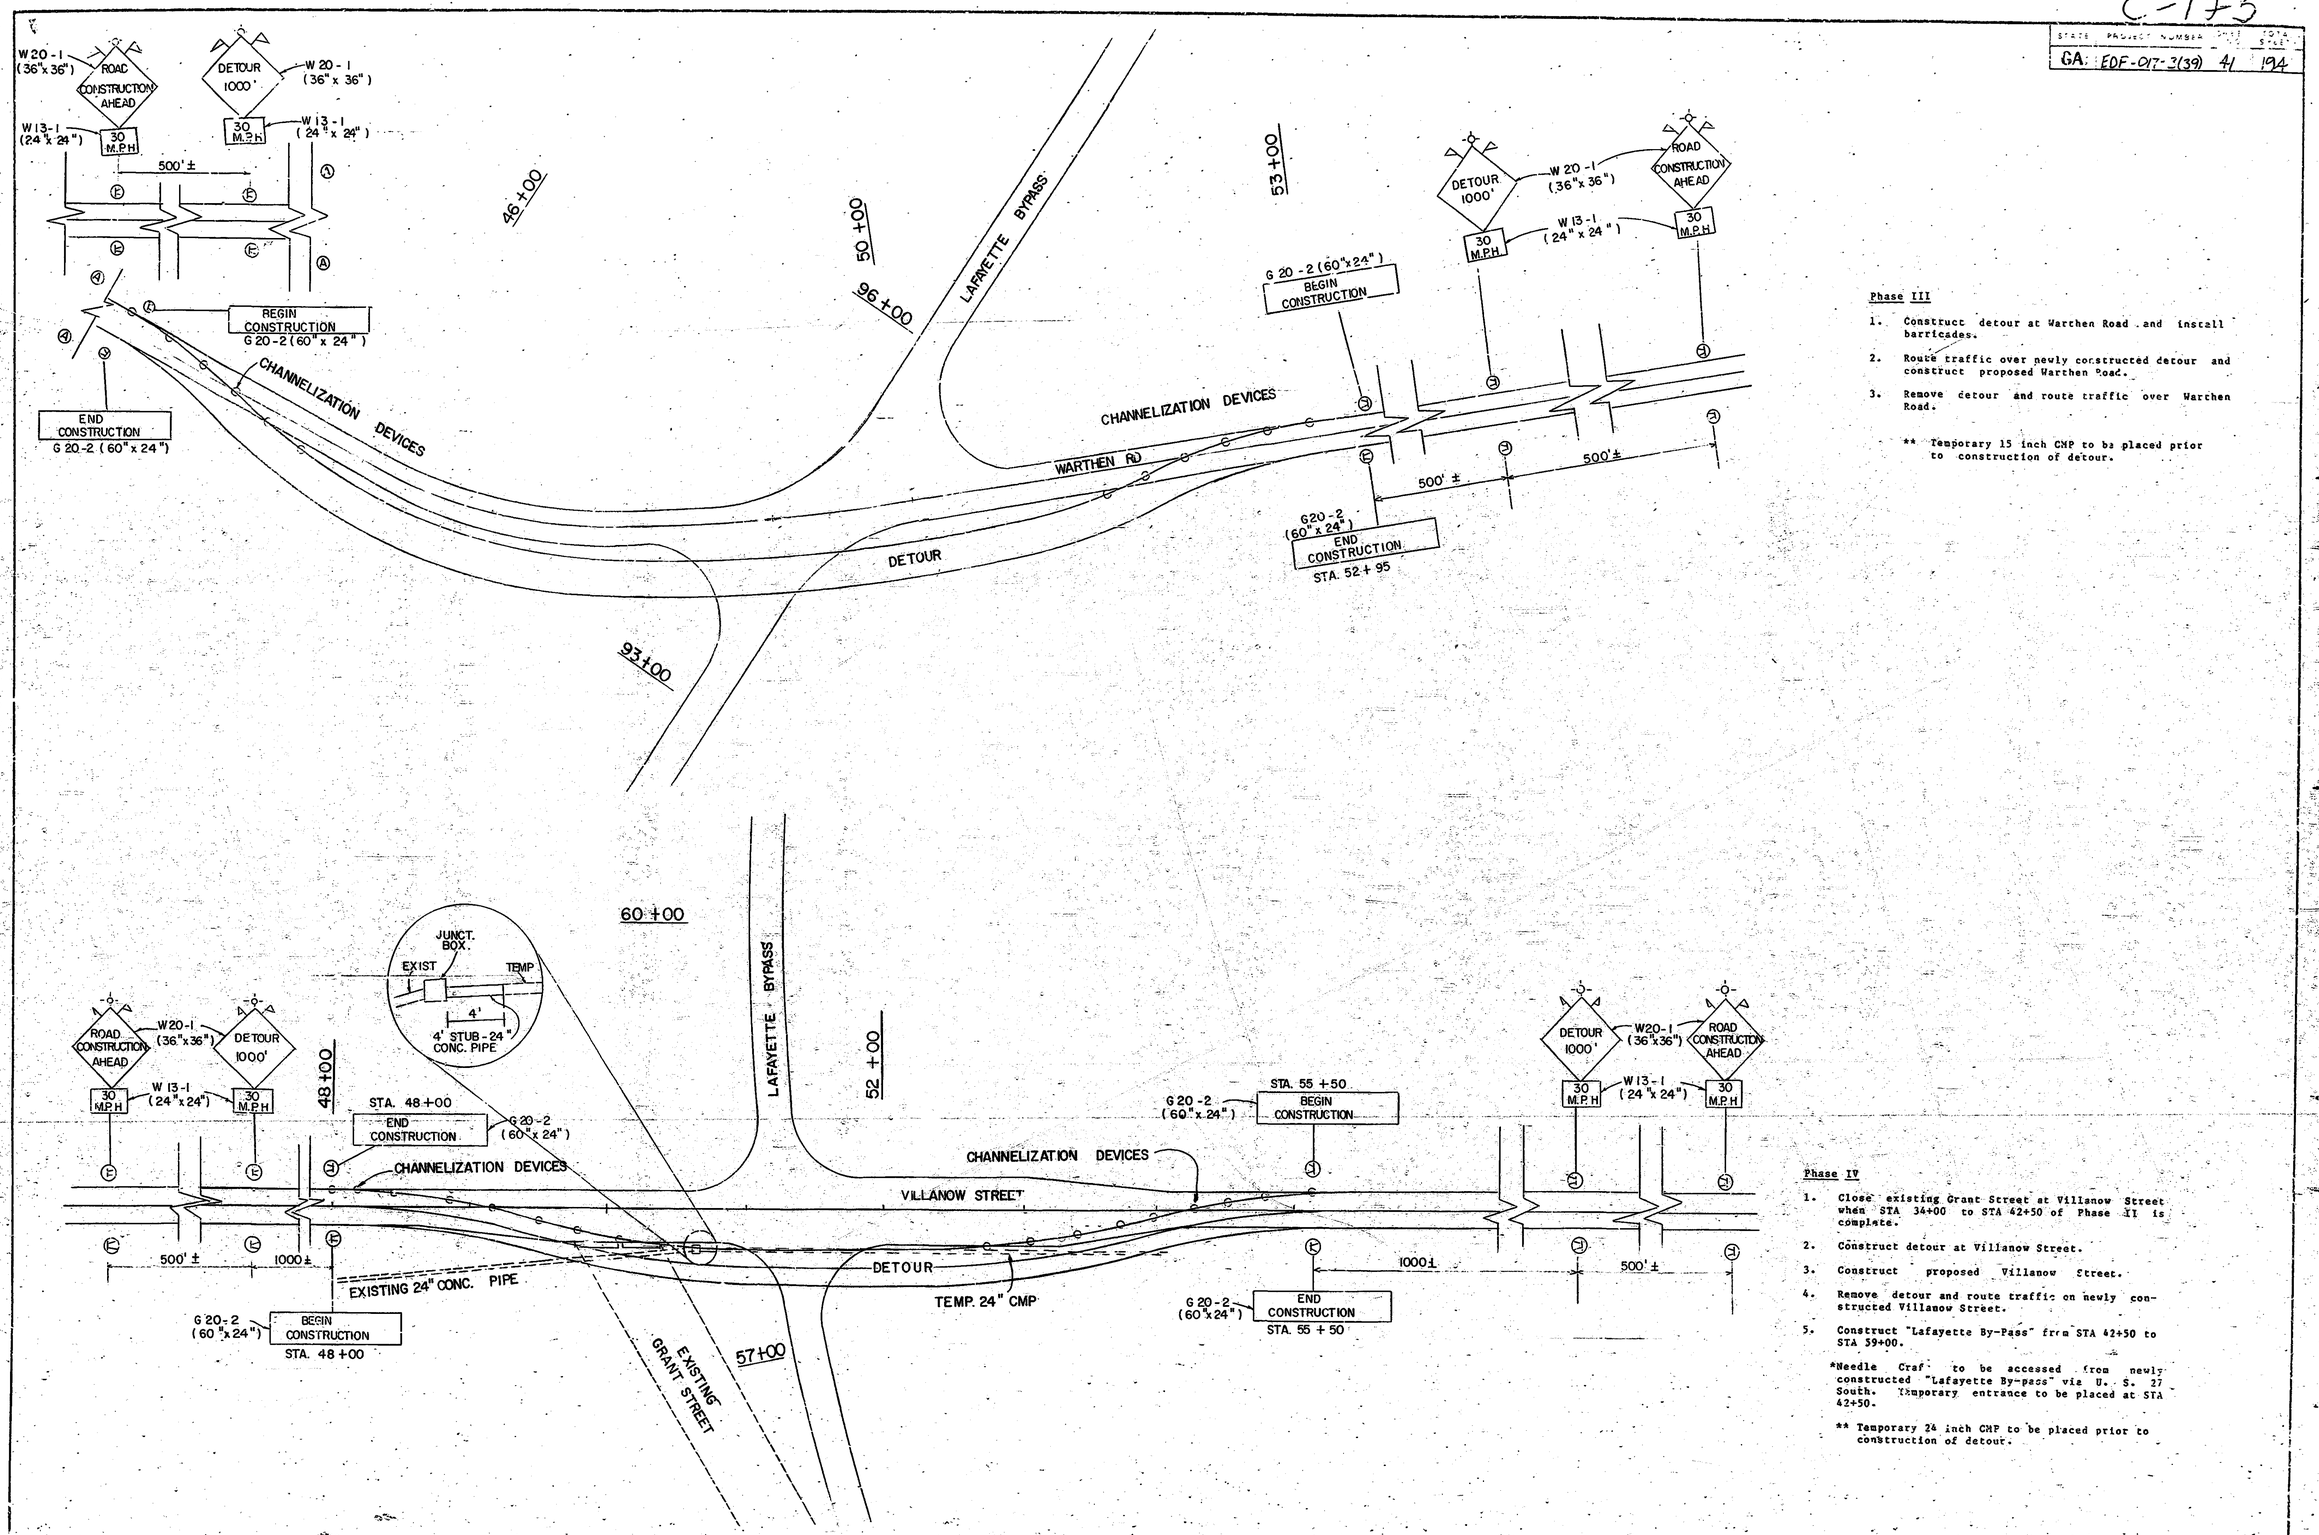

Phase III

1. Construct detour at Warthen Road and install barricades.
2. Route traffic over newly constructed detour and construct proposed Warthen Road.
3. Remove detour and route traffic over Warthen Road.

** Temporary 15 inch CMP to be placed prior to construction of detour.

Phase IV

1. Close existing Grant Street at Villanow Street when STA 34+00 to STA 42+50 of Phase II is complete.
2. Construct detour at Villanow Street.
3. Construct proposed Villanow Street.
4. Remove detour and route traffic on newly constructed Villanow Street.
5. Construct "Lafayette By-Pass" from STA 42+50 to STA 59+00.

*Needle Craft to be accessed from newly constructed "Lafayette By-pass" via U. S. 27 South. Temporary entrance to be placed at STA 42+50.

** Temporary 24 inch CMP to be placed prior to construction of detour.

FORM EST0002