C-175

EDF-017-3(39) 42 194

Rev. 12-15-86

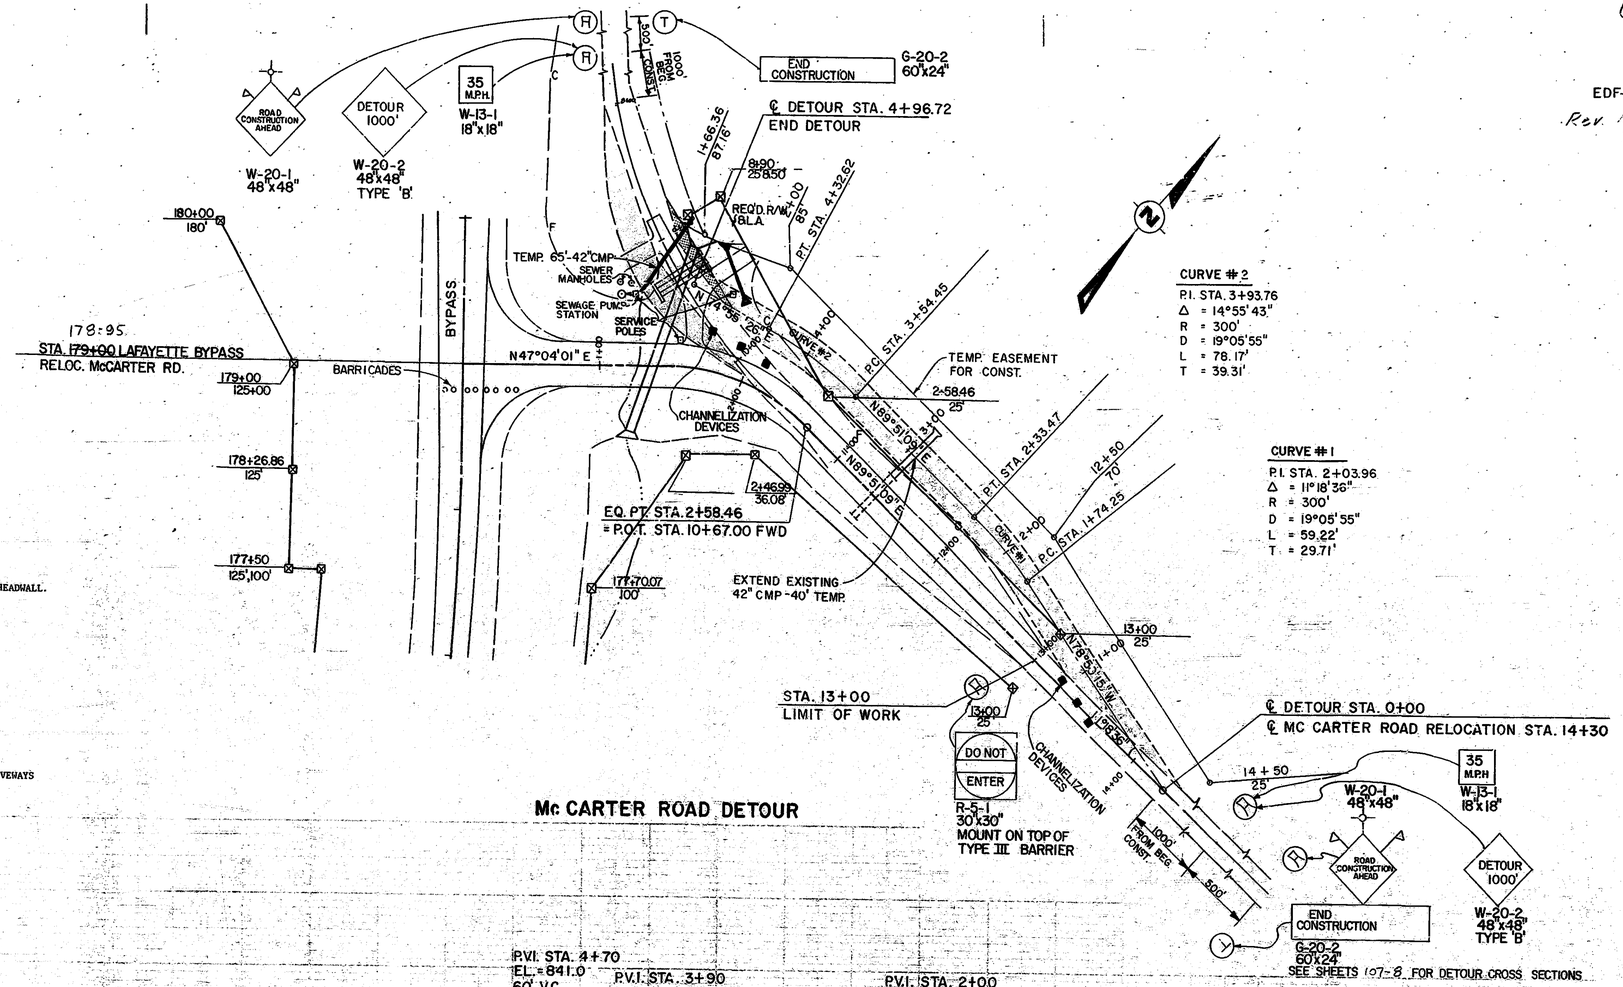

Mc CARTER ROAD DETOUR

CONSTRUCTION STAGING

PHASE I:

a) MAINTAIN TRAFFIC FLOW ON EXISTING McCARTER.
b) CONSTRUCT TEMPORARY 65' - 42" CMP @ STA. 9+10, SKEW 65° RT.
c) WIDEN PAVEMENT ON NORTH SIDE OF McCARTER ROAD UP TO EXISTING HEADWALL.
d) CONSTRUCT 105' OF 6' x 6' CBC UP TO EXISTING McCARTER ROAD.
e) ROUTE STREAM AROUND SOUTH END OF CBC.

PHASE II:

a) CONSTRUCT TEMPORARY 20' ROADWAY OVER NEW CBC.
b) CONSTRUCT REMAINDER OF CBC.
c) REROUTE STREAM THROUGH NEW CBC AND REMOVE TEMPORARY PIPE.

PHASE III:

a) CONSTRUCT DETOUR.
b) ROUTE TRAFFIC ONTO DETOUR.
c) CONSTRUCT McCARTER ROAD RELOCATION.

NOTE: TRAFFIC MUST BE MAINTAINED ON INTERSECTING ROADWAYS AND DRIVEWAYS AT ALL TIMES.

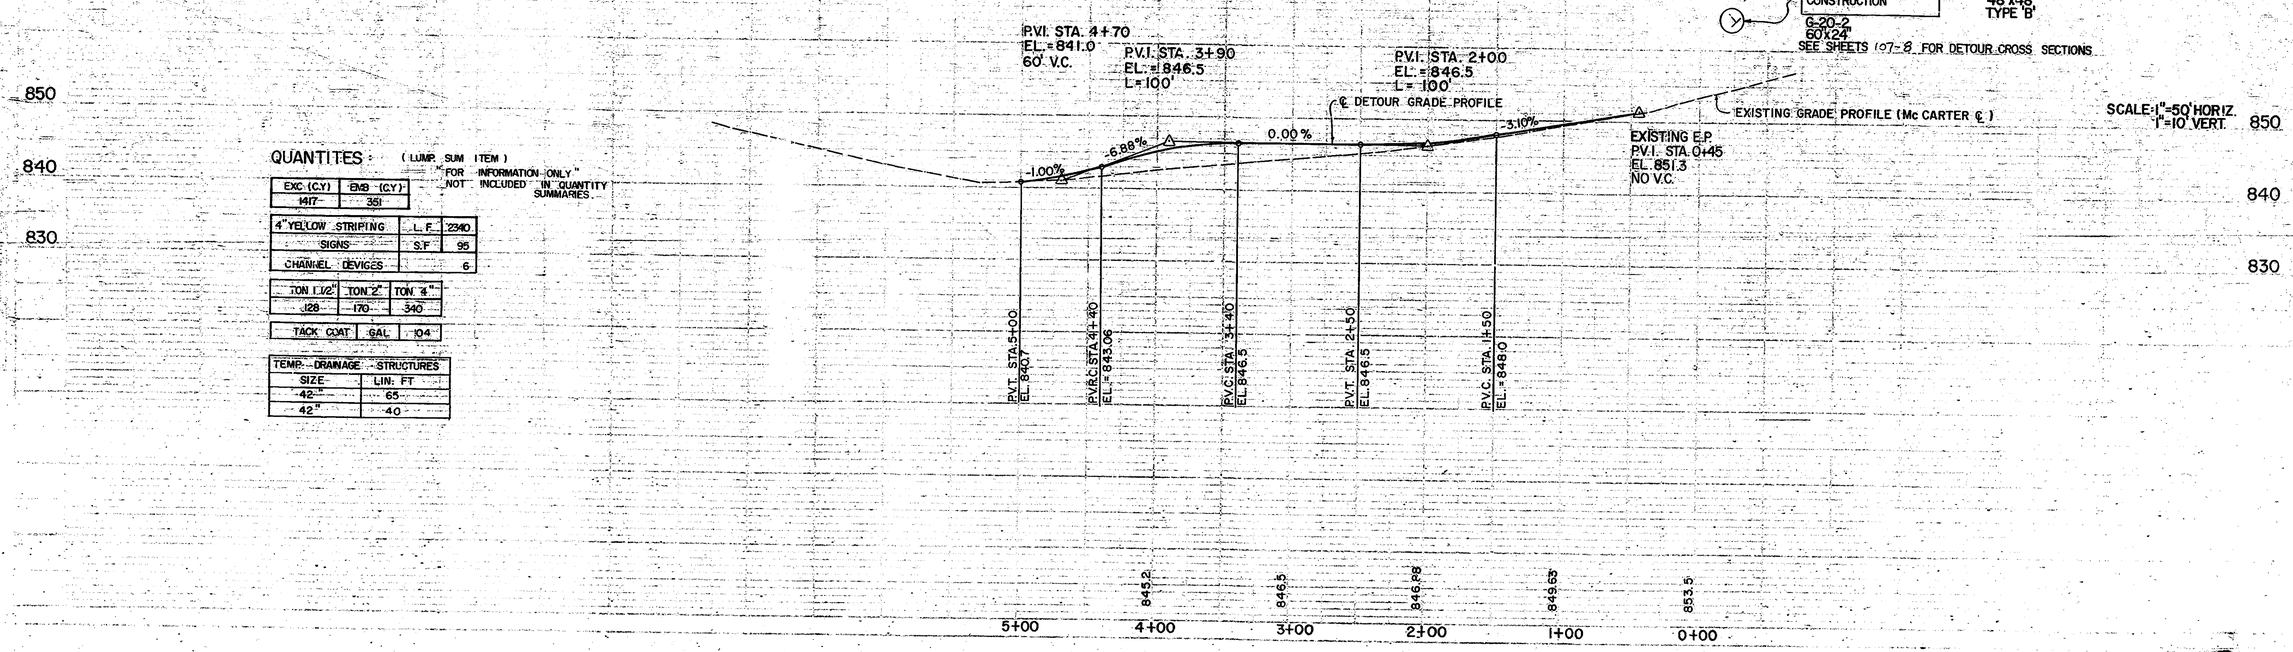

QUANTITES: (LUMP SUM ITEM)

"FOR INFORMATION ONLY" NOT INCLUDED IN QUANTITY SUMMARIES.

EXC. (C.Y.)	EMB. (C.Y.)
1417	351

4" YELLOW STRIPING	L.F.	2340
SIGNS	S.F.	95
CHANNEL. DEVICES		6

TON 1 1/2"	TON 2"	TON 3/4"
128	170	340

TACK COAT	GAL.	104

TEMP. DRAINAGE STRUCTURES	
SIZE	LIN. FT.
42"	65
42"	40