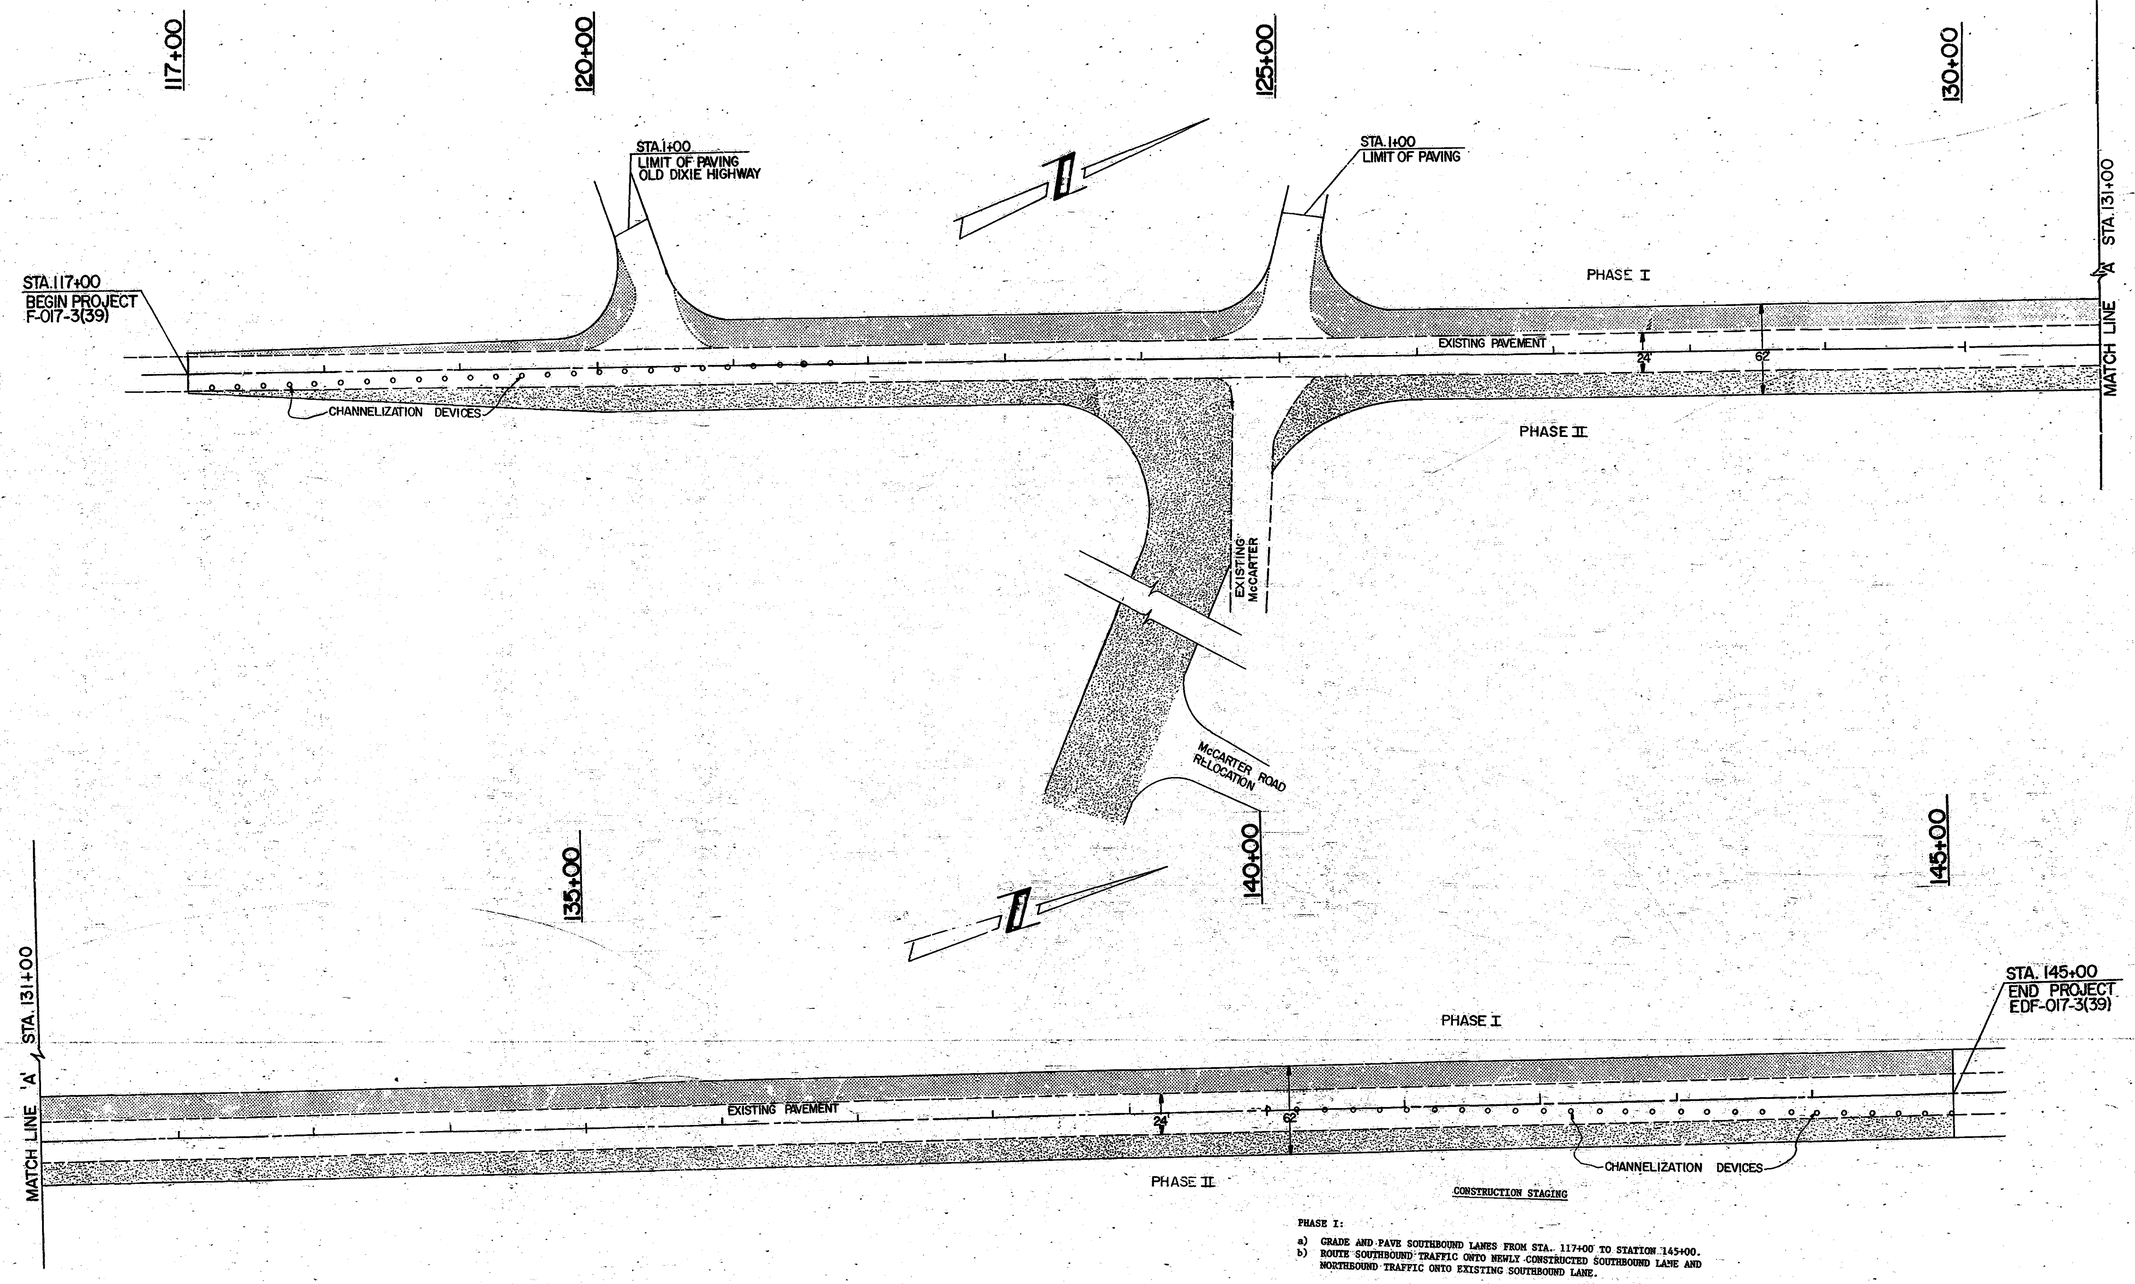

CONSTRUCTION STAGING

PHASE I:

a) GRADE AND PAVE SOUTHBOUND LANES FROM STA. 117+00 TO STATION 145+00.
b) ROUTE SOUTHBOUND TRAFFIC ONTO NEWLY CONSTRUCTED SOUTHBOUND LANE AND NORTHBOUND TRAFFIC ONTO EXISTING SOUTHBOUND LANE.

PHASE II:

GRADE AND PAVE NORTHBOUND LANES FROM STA. 117+00 TO STA. 145+00, INCLUDING LAFAYETTE BYPASS FROM McCARTER RELOCATION UTILIZING EXISTING McCARTER AS SHOWN.

PHASE III:

ROUTE TRAFFIC ONTO NEWLY CONSTRUCTED NORTHBOUND LANE AND OVERLAY EXISTING PAVEMENT FROM STA. 117+00 TO STA. 145+00.

NOTE: TRAFFIC MUST BE MAINTAINED ON INTERSECTING ROADWAYS AND DRIVEWAYS AT ALL TIMES.

U.S. HIGHWAY 27 NORTH
TRAFFIC STAGING & MAINTENANCE

SCALE: 1" = 50'