STATE	PROJECT NUMBER	SHEET NO.	TOTAL SHEETS
GA.	EDF-017-3(39)	54	104

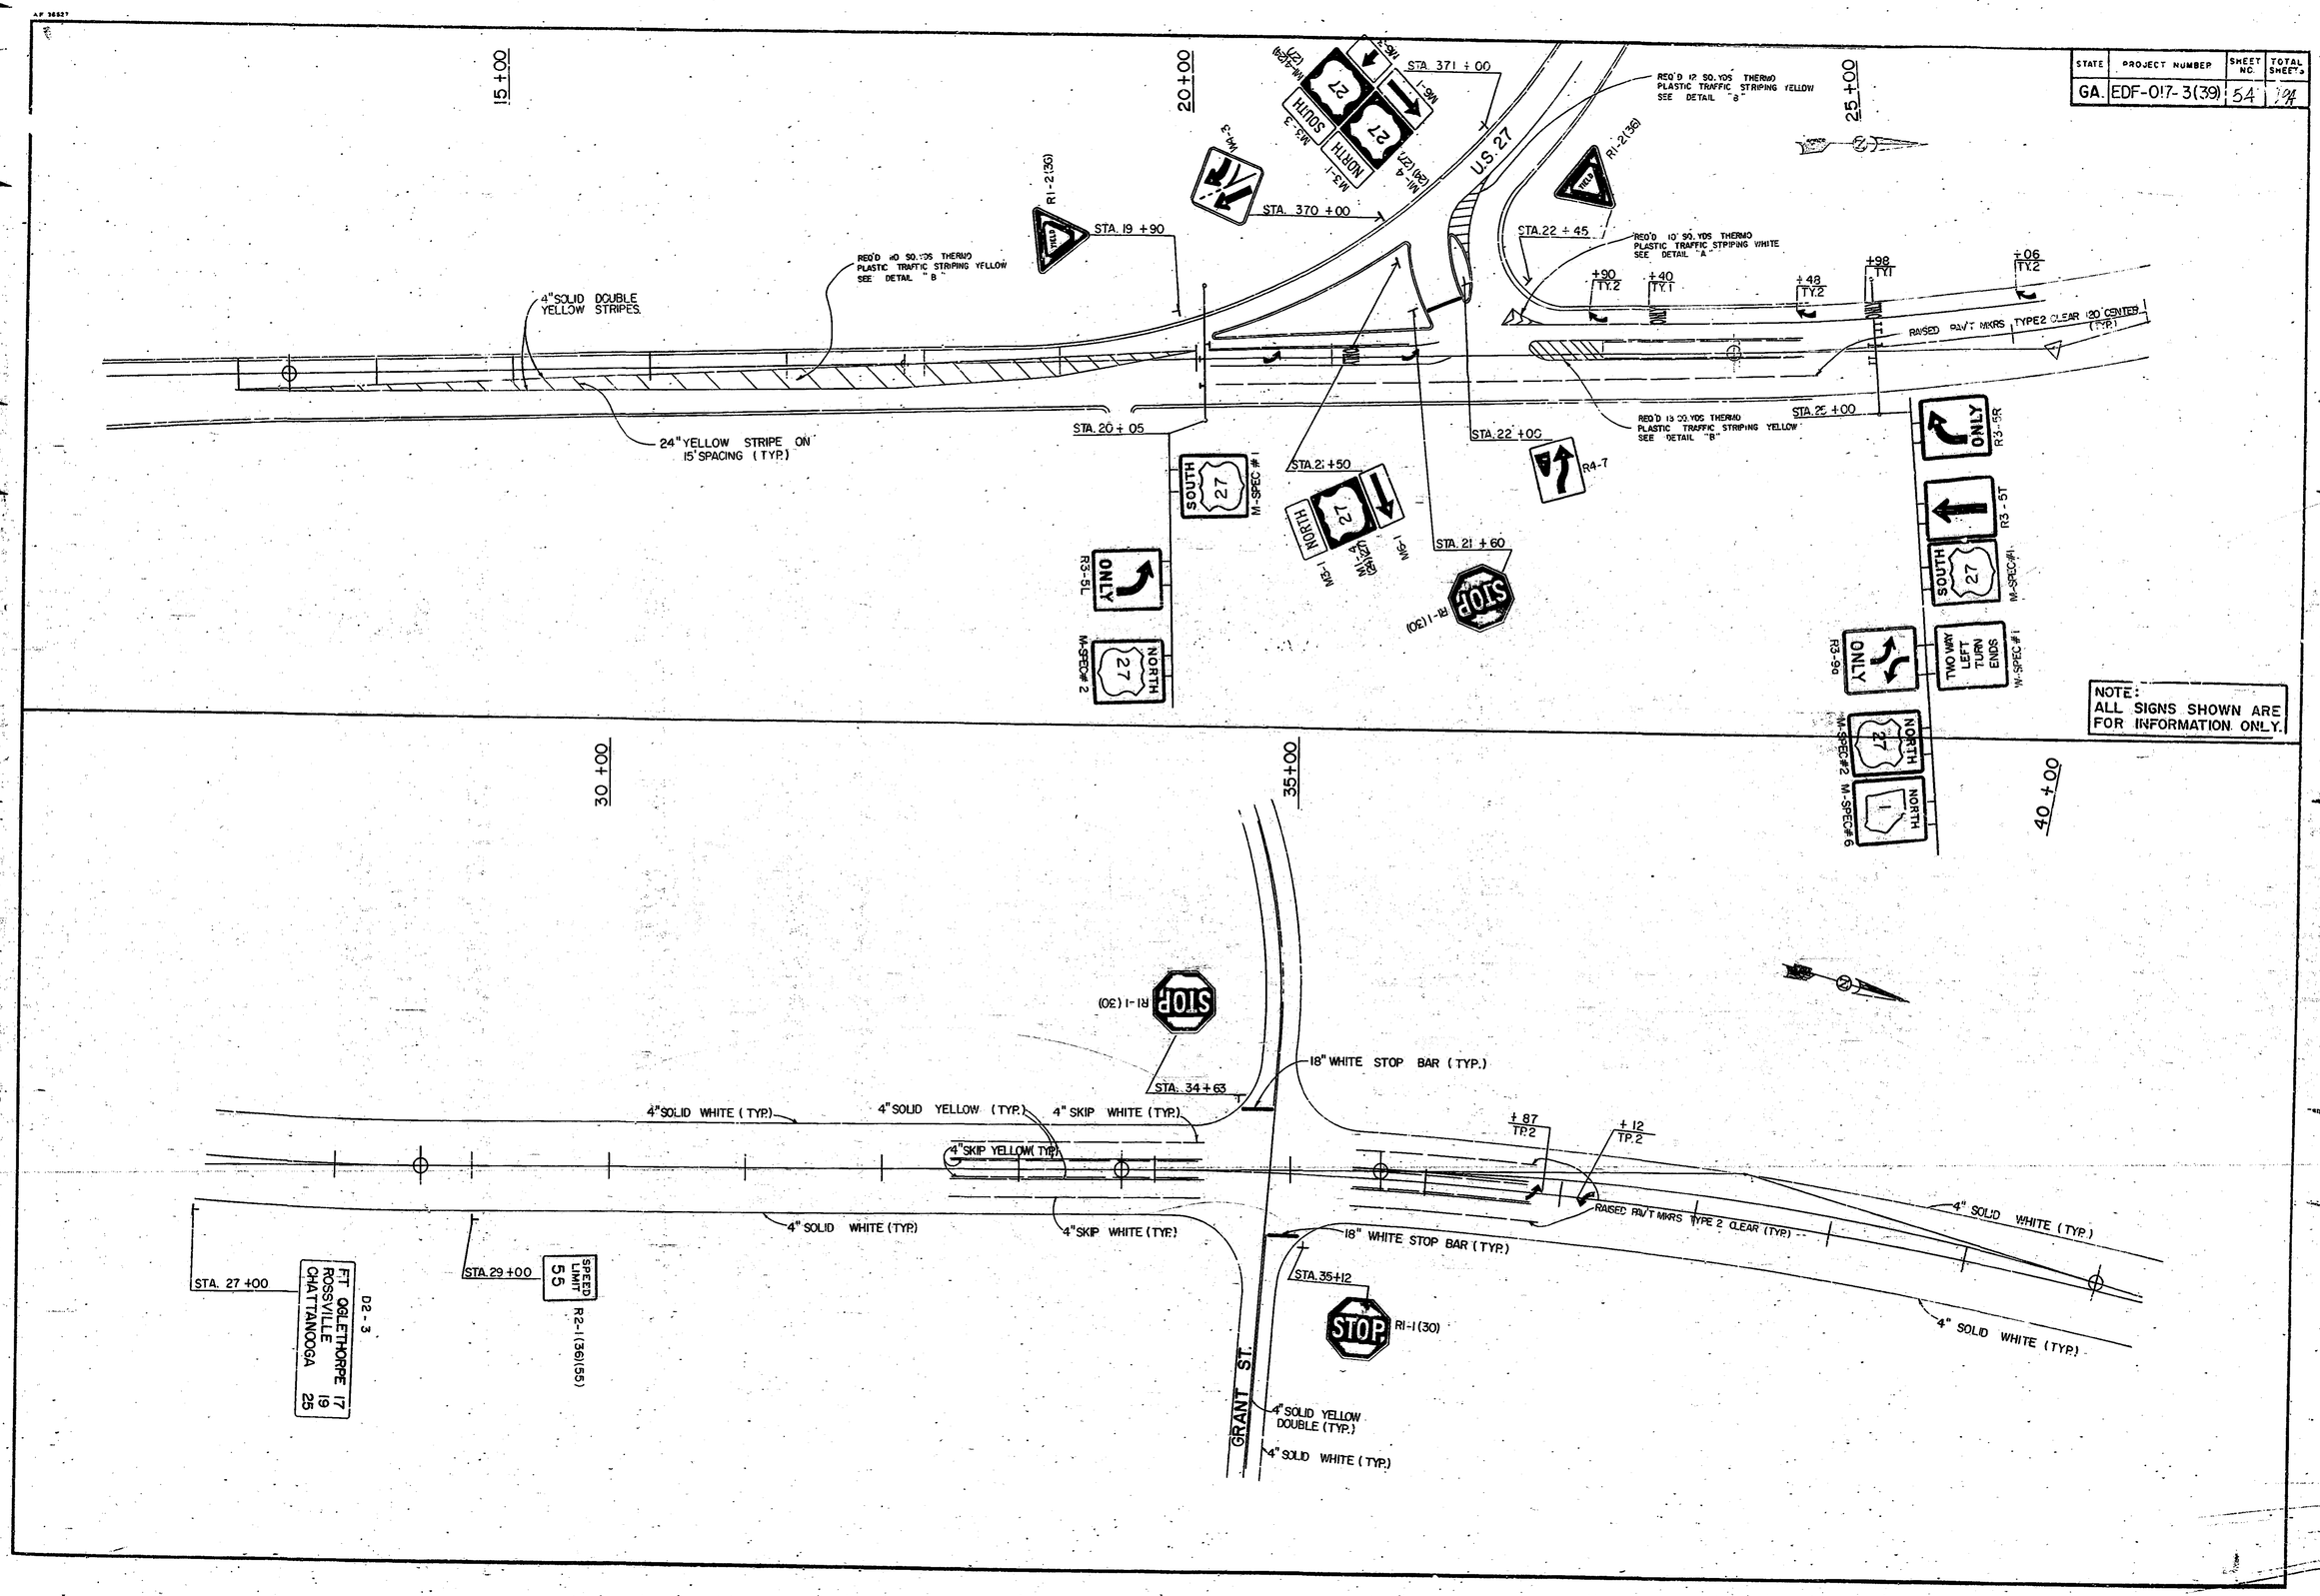

NOTE:
ALL SIGNS SHOWN ARE FOR INFORMATION ONLY.