STATE	PROJECT NUMBER.	SHEET NO.	TOTAL SHEETS
GA.	EDF-017-3(39)	57	194

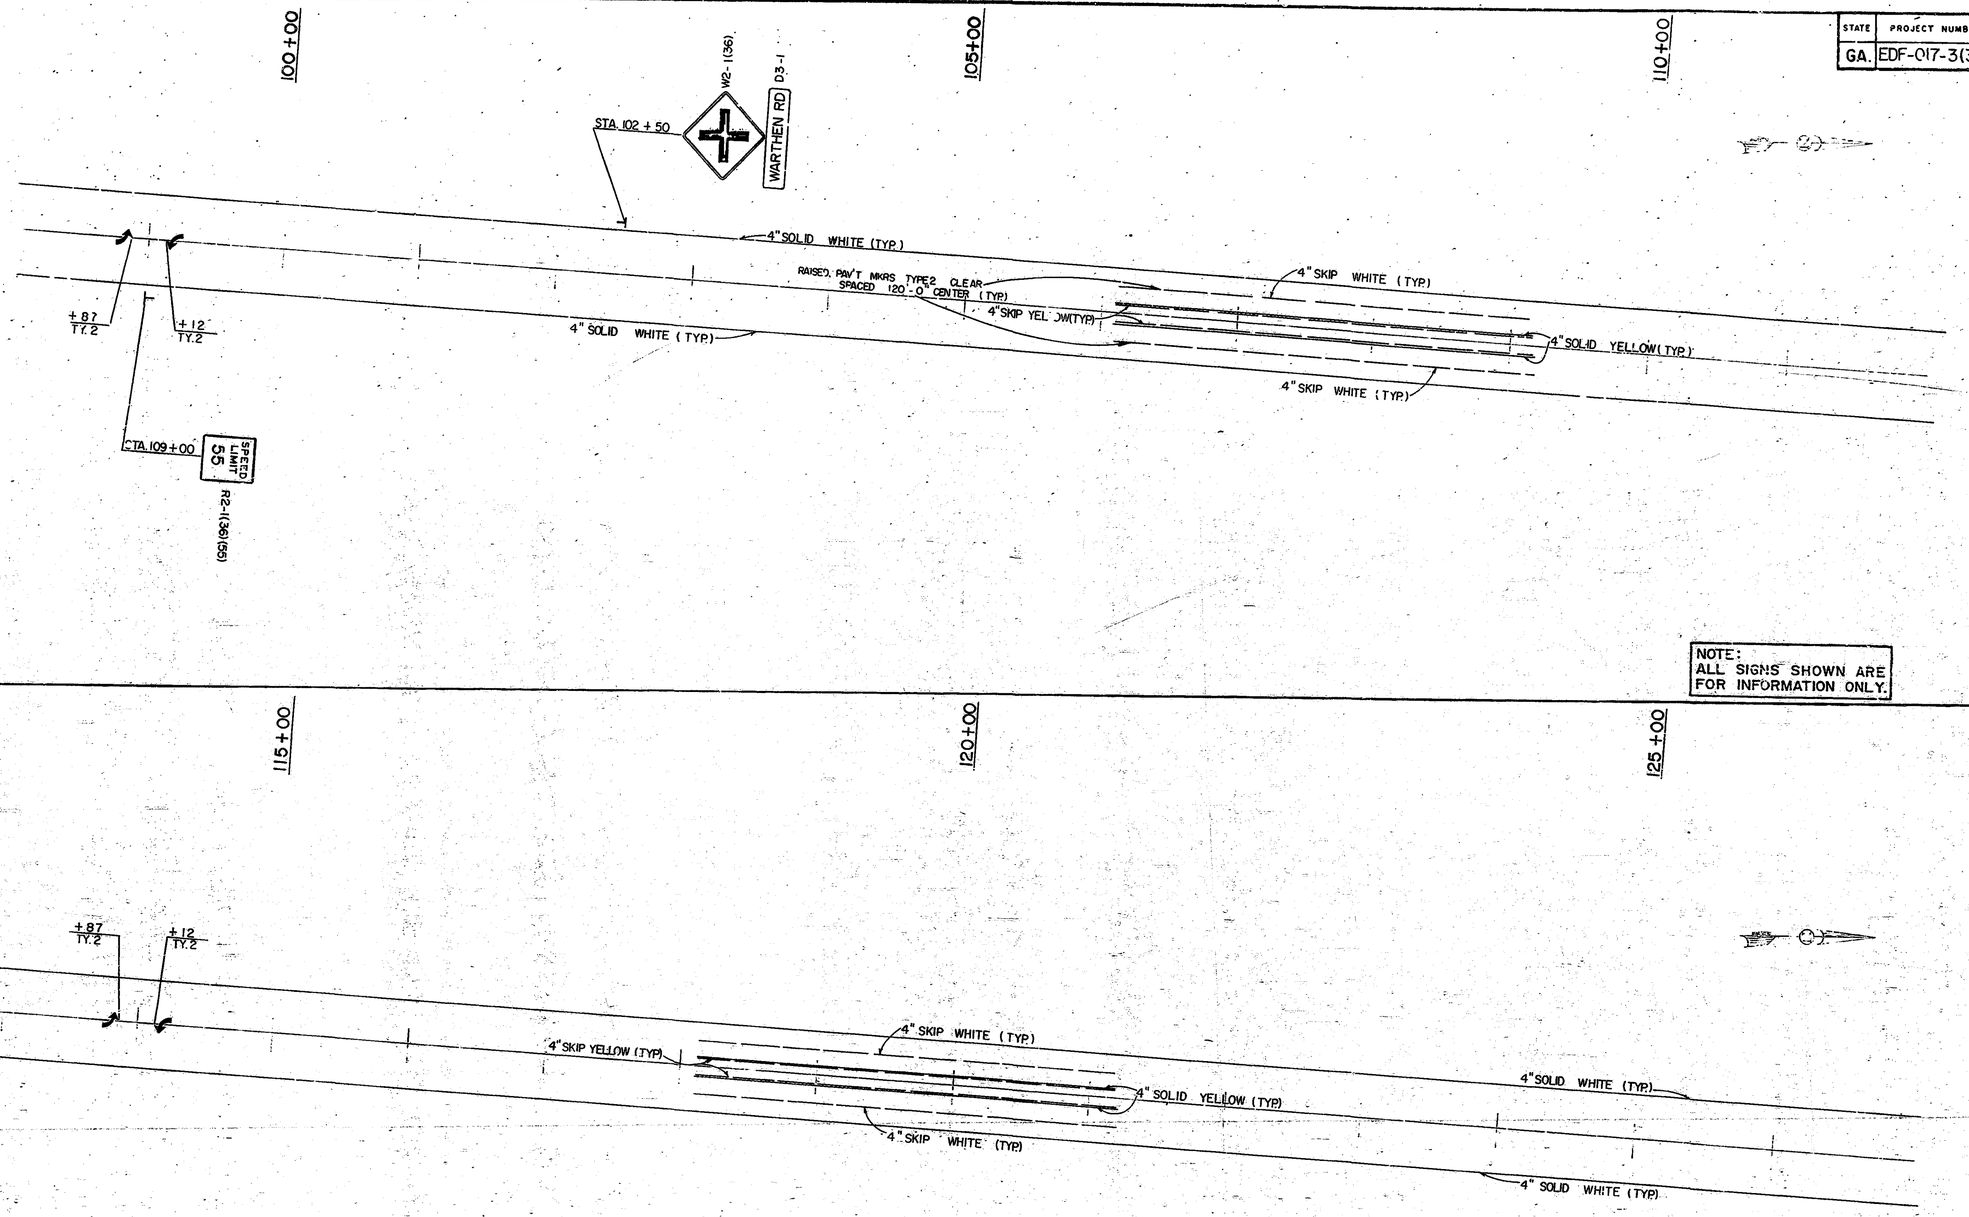

NOTE:
ALL SIGNS SHOWN ARE FOR INFORMATION ONLY.