STATE	PROJECT NUMBER	SHEET NO	TOTAL SHEETS
GA.	EDF-017-3(39)	60	192

Rev. 11-4-88
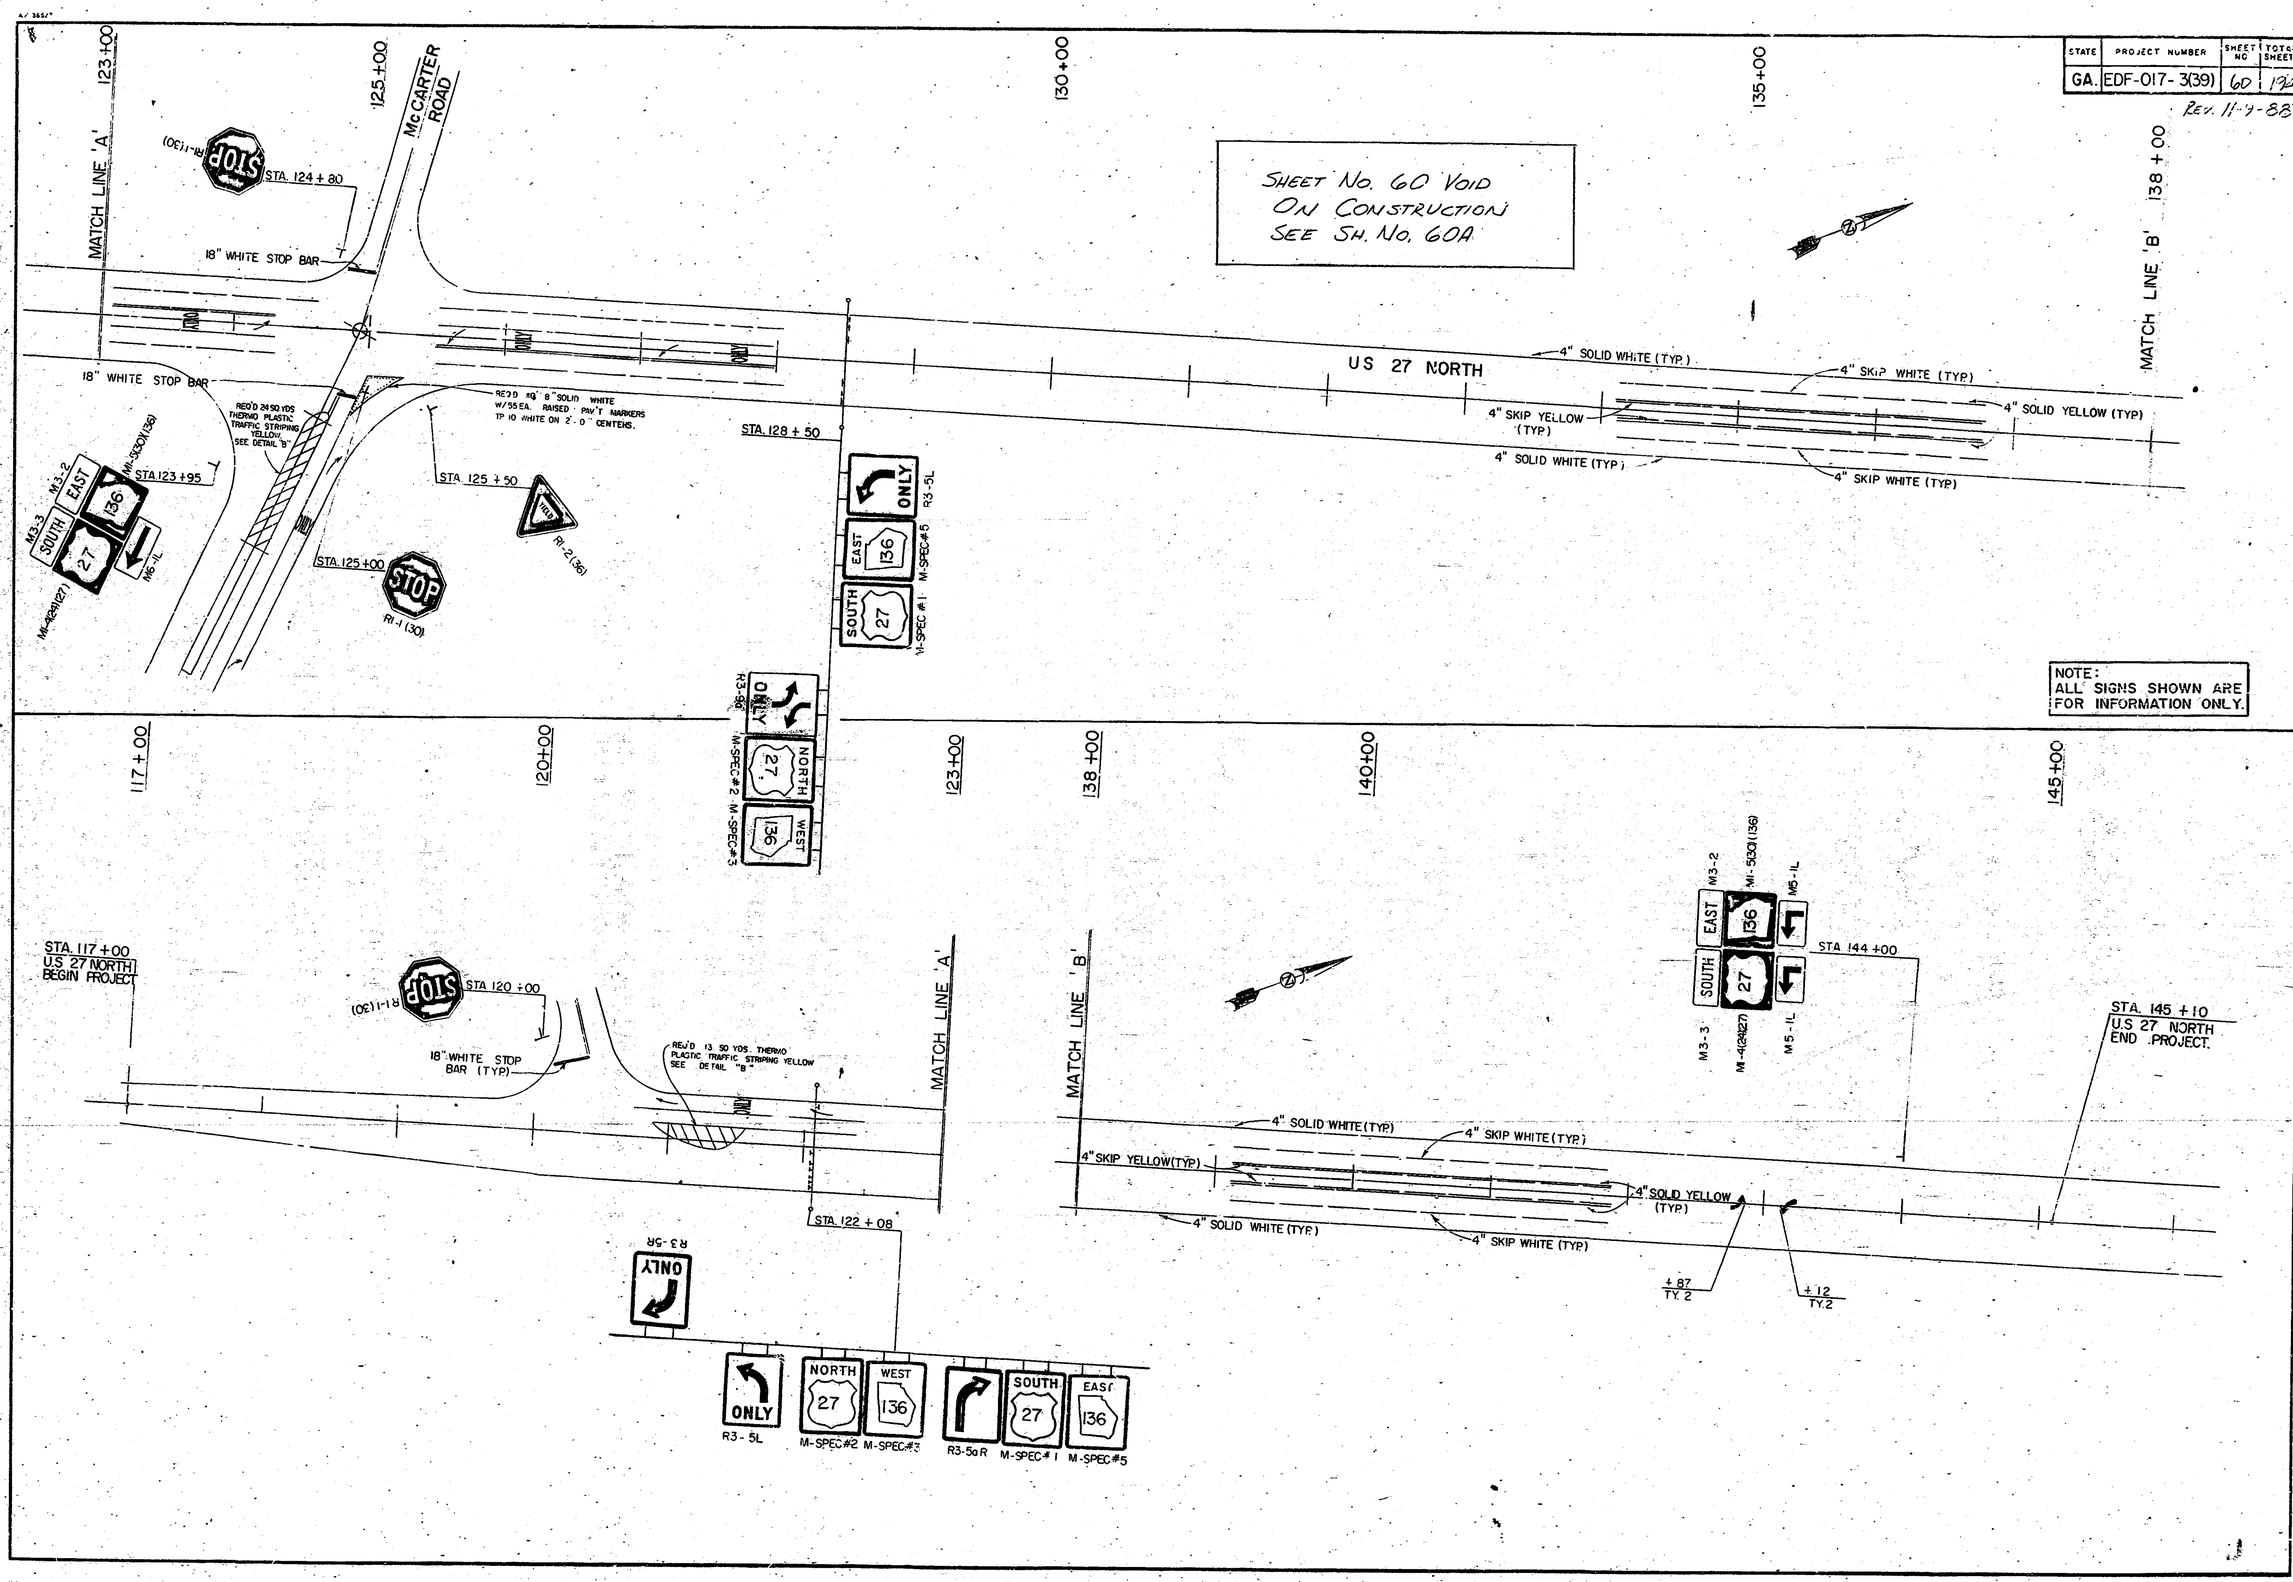
SHEET No. 60 VOID
ON CONSTRUCTION
SEE SH. No. 60A