STATE	PROJECT NUMBER	SHEET NO	TOTAL SHEETS
GA.	EDF-017-3(39)	67	194

TYPICAL ERECTION DETAILS – OVERHEAD LANE MARKERS

MOUNTED ON TWO CABLE - STEEL or CONCRETE – STRAIN POLE SUPPORTS

— NO SCALE —

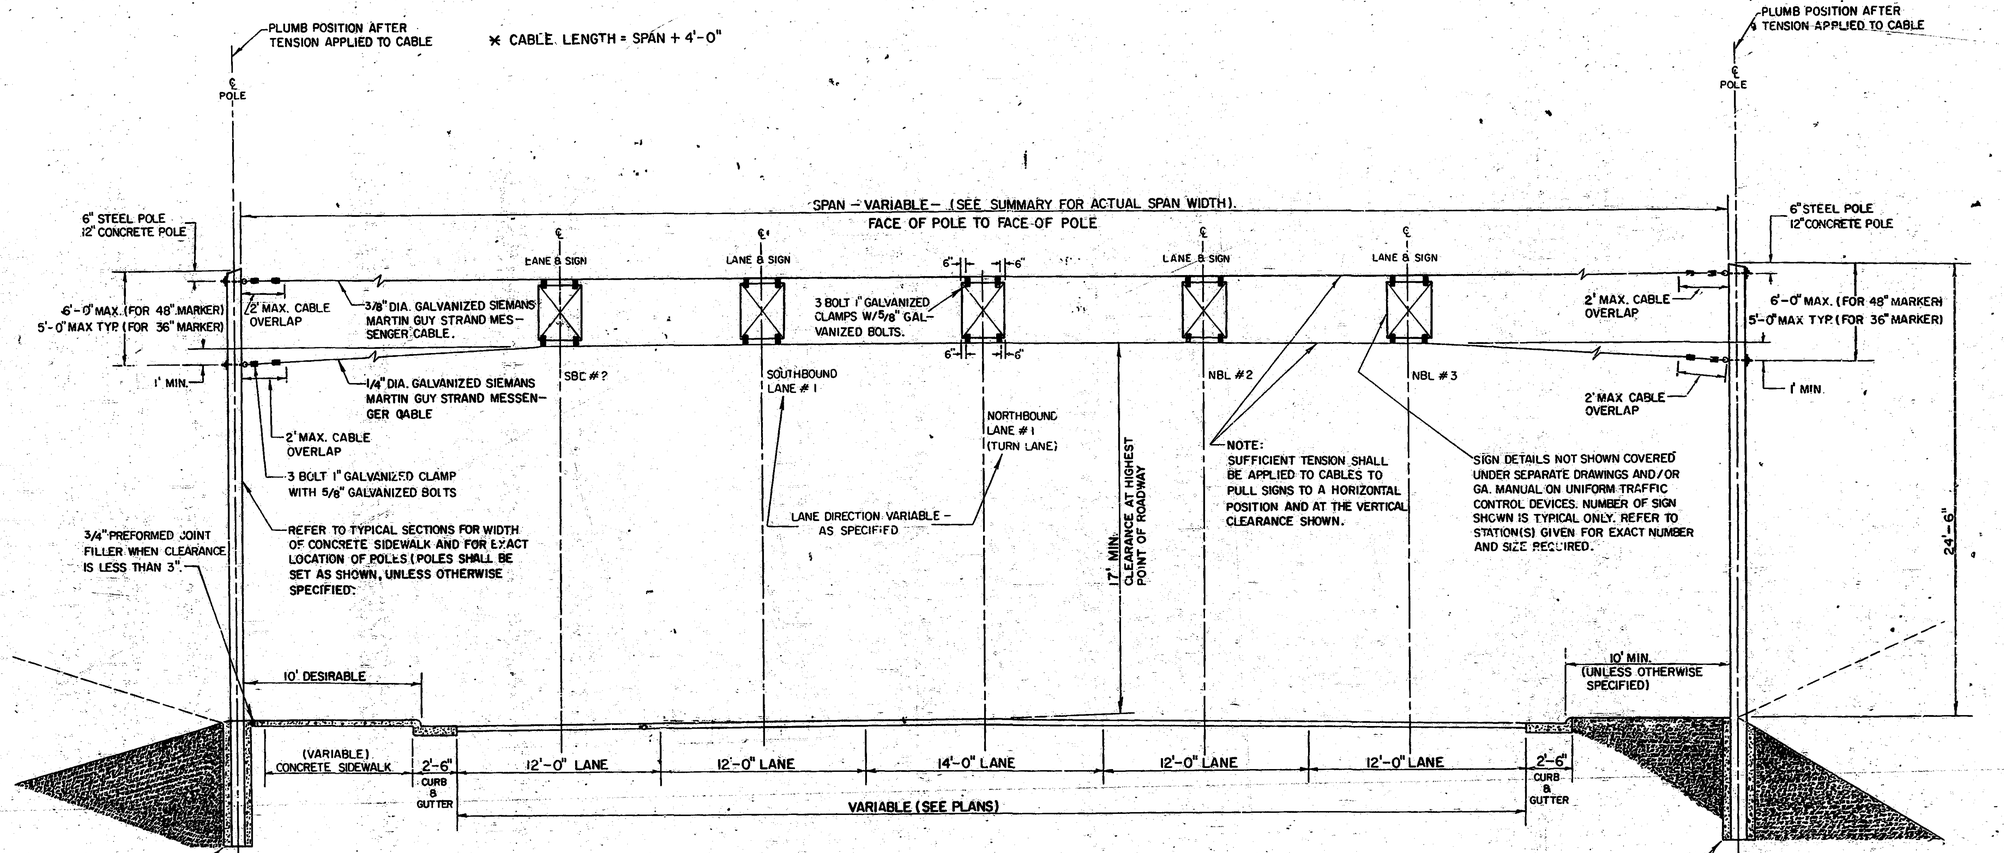

NOTE: FOR SPECIFICATIONS OF STEEL POLES WITH ANCHOR BASE AND MISCELLANEOUS HARDWARE SEE STANDARD SPECIFICATIONS, SECTION 639.
FOR SPECIFICATIONS OF CONCRETE POLES AND MISCELLANEOUS HARDWARE SEE GA. STANDARD SPECIFICATIONS, SECTION 639

REDRAWN 6-21-83 BY J.D.H