STATE	PROJECT NUMBER	SHEET NO.	TOTAL SHEETS
GA.	EDF-017-3(39)	68	194

FENCING PLAN

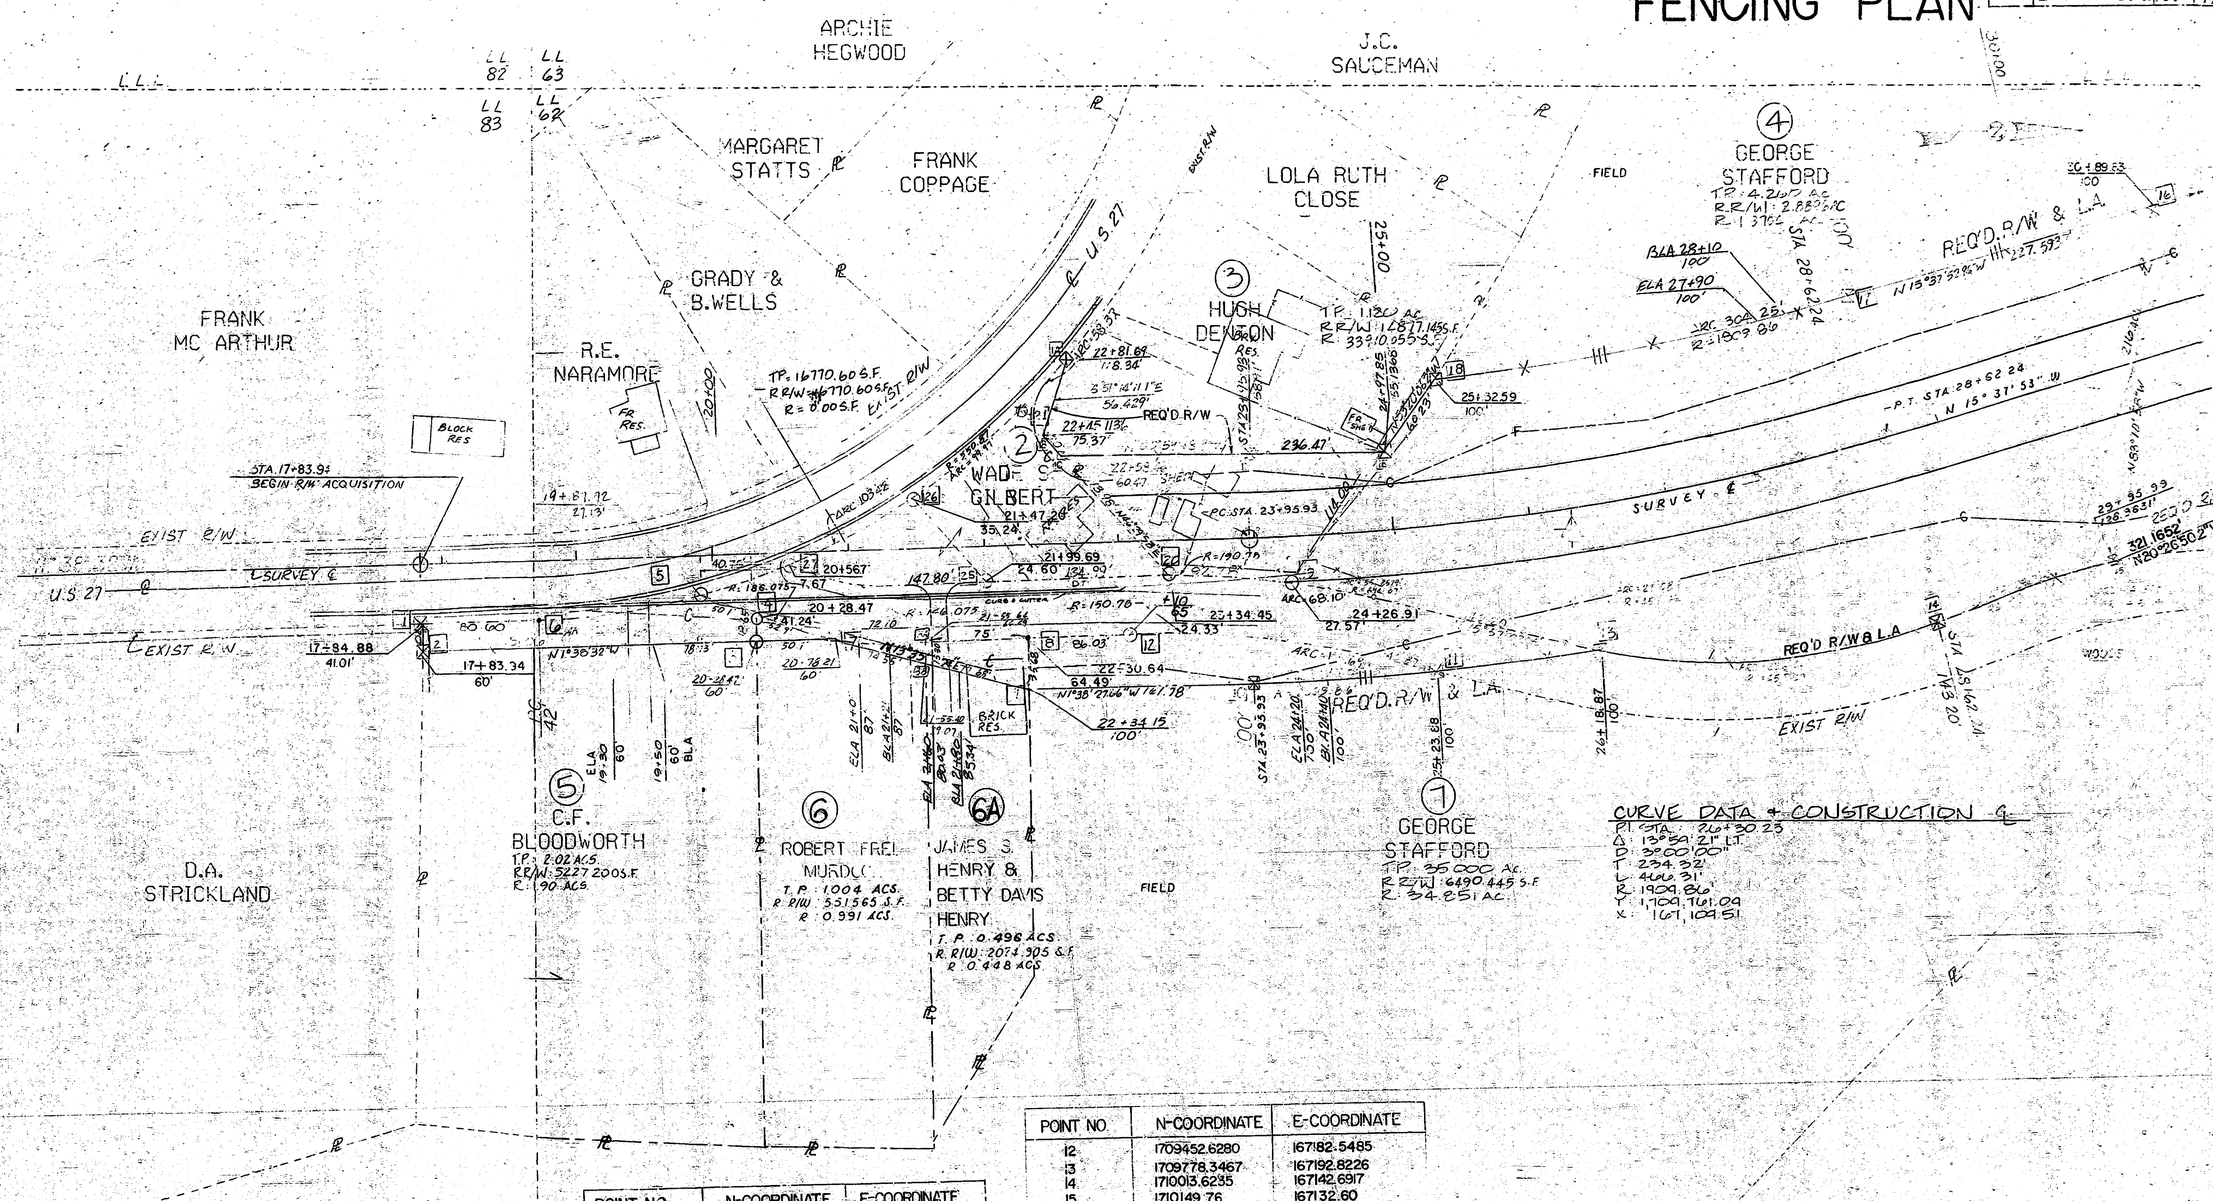

POINT NO.	N-COORDINATE	E-COORDINATE
1	1708917.24	167174.73
2	1708916.85	167193.74
3	1709165.94	167186.60
4	1709165.49	167169.53
5	1709122.22	167155.27
6	1709000.62	167172.34
7	1709216.0296	167185.1616
8	1709363.06	167185.24
9	1709363.99	167220.93
10	1709529.79	167216.18
11	1709658.5887	167216.18
1A	1709409.2827	167001.2087
1B	1709373.9518	167045.2088
1C	1709387.7194	167059.7158
1D	1709525.1782	167057.3438
1E	1709624.0984	167055.6369

POINT NO.	N-COORDINATE	E-COORDINATE
12	1709452.6280	167182.5485
13	1709778.3467	167192.8226
14	1710013.6235	167142.6917
15	1710149.76	167132.60
16	1710178.91	166888.7643
17	1709959.7338	166950.0888
18	1709660.0624	167007.3258
19	1709556.0248	167147.0813
20	1709466.18	167142.39
21	1709357.25	167027.61
22	1709401.9936	166981.5213
23	1709525.199	167075.2403
24	1709613.0409	167070.4906
25	1709331.24	167146.25
26	1709277.85	167088.17
27	1709185.57	167134.59
3A	1709288.09	167187.39
3B	1709288.49	167202.68

LAND LOT 62 & 63
7TH LAND DISTRICT

LEGEND

T.P. -TOTAL PARCEL
RR/W: -REQUIRED RIGHT OF WAY
R -REMAINDER
T.C.E.: -TEMPORARY CONSTRUCTION EASEMENT (SLOPE)

SCALE: 1" = 50'

R.W. LEGEND

EASEMENT EXPIRATION DATE: JANUARY 1, 1980.

DATE	REVISIONS
1-9-86	CHANGED PROPERTY LINES
	PARCELS 5, 6 & 6A.
1-20-86	SEE SHEET NO 2
5-23-86	SEE SHEET No. 2

DEPARTMENT OF TRANSPORTATION

RIGHT OF WAY MAP

PROJECT EDF017-3(39) WALKER CO.

DATE 5-6-85 SHEET NO. 3