STATE	PROJECT NUMBER	SHEET NO.	TOTAL SHEETS
GA.	EDF-017-3(39)	70	194

FENCING PLAN

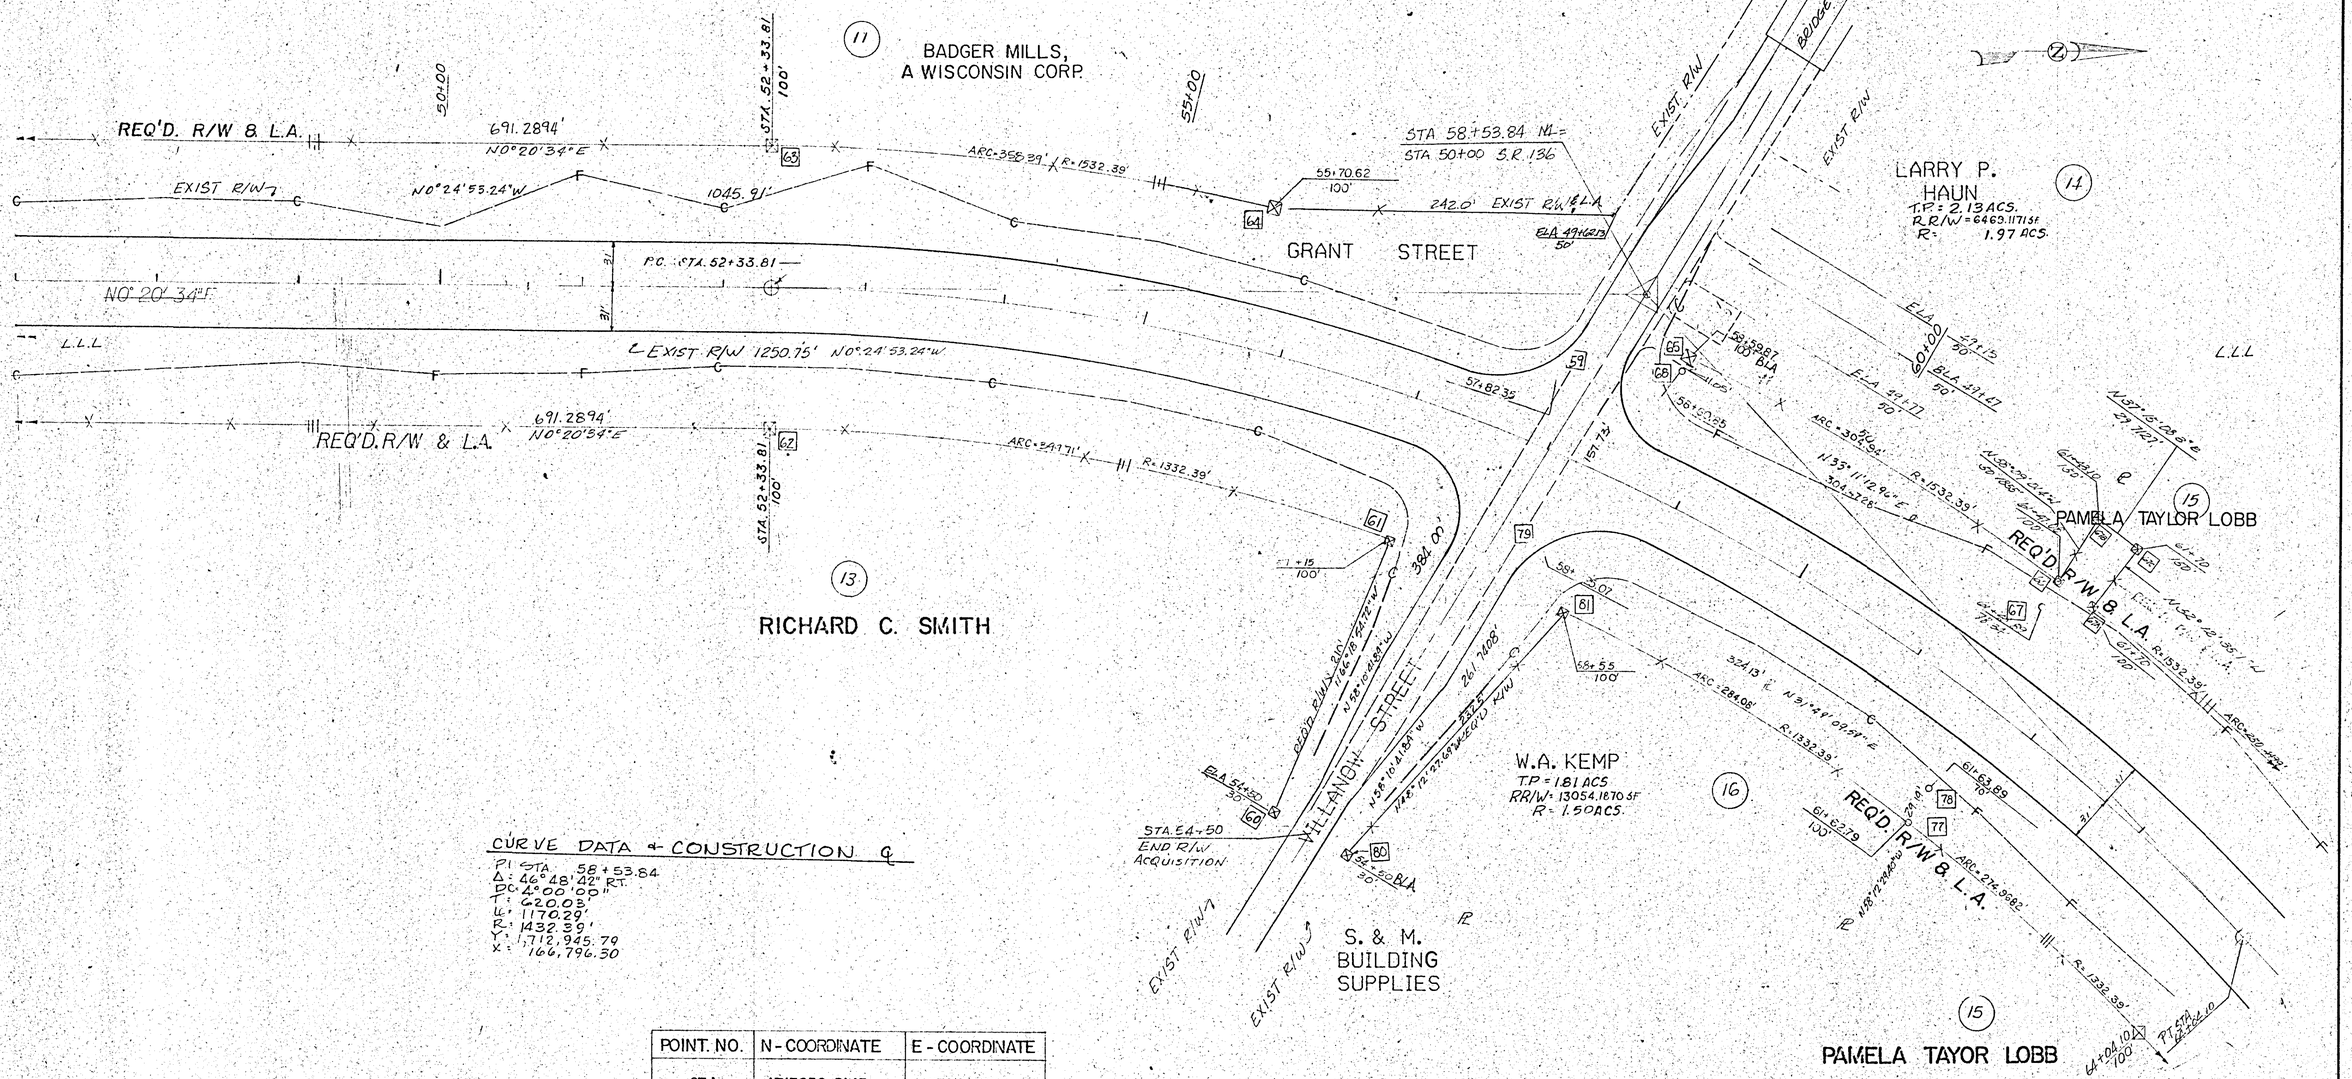

CURVE DATA & CONSTRUCTION ℄

PI STA. 58+53.84
Δ: 46°48'42" RT.
DC: 4°00'00"
T: 620.03'
L: 1170.29'
R: 1432.39'
Y: 1,712,945.79
X: 166,796.50

POINT. NO.	N - COORDINATE	E - COORDINATE
67 A	1713256.2145	167013.9394
67 C	1713286.8531	166974.4565
67 B	1713263.2025	166956.4706
59	1712684.2268	166838.6107
60	1712681.7582	167164.8966
61	1712766.9192	166970.7545
62	1712325.1761	166092.5859
63	1712326.3725	16692.5391
64	1712680.7379	166736.3109
65	1712976.2534	166841.5271
66	1713236.72	166999.10
67	1713225.2459	167017.5701
68	1712970.4359	166850.9101
77	1713130.7966	167169.81
78	1713146.1559	167145.0301
79	1712870.7459	166974.14
80	1712732.7402	167196.5322
81	1712889.1389	167021.5625

LEGEND

T.P. : - TOTAL PARCEL
R.R/W: - REQUIRED RIGHT OF WAY
R. : - REMAINDER
T.C.E.: - TEMPORARY CONSTRUCTION EASEMENT (SLOPE)

LAND LOT 46 & 47
7TH LAND DISTRICT

DATE	REVISIONS
1-9-86	CHANGED OWNER NAMES
	PARCEL 11, 13 & 15.
1-30-86	SEE SHEET NO. 2
3-5-85	SEE SHEET NO. 2
4-7-85	SEE SHEET NO. 2

R/W LEGEND
BEGIN LIMIT OF ACCESS . . . . . BLA
END LIMIT OF ACCESS . . . . . ELA
LIMIT OF ACCESS —ooo—ooo—
R/W & LIMIT OF ACCESS —|||—|||—

EASEMENT EXPIRATION DATE: JANUARY 1, 1990.

DEPARTMENT OF TRANSPORTATION
RIGHT OF WAY MAP
PROJECT EDF-017-3(39) WALKER CO.
DATE 5-6-85 SHEET NO. 5

FORM NO. EF03011

GDOT
GDOT
GDOT
GDOT
GDOT