STATE	PROJECT NUMBER	SHEET NO.	TOTAL SHEETS
GA.	EDF-017-3(39)	71	194

FENCING PLAN

W.B. & ROSS LOUGHRIDGE

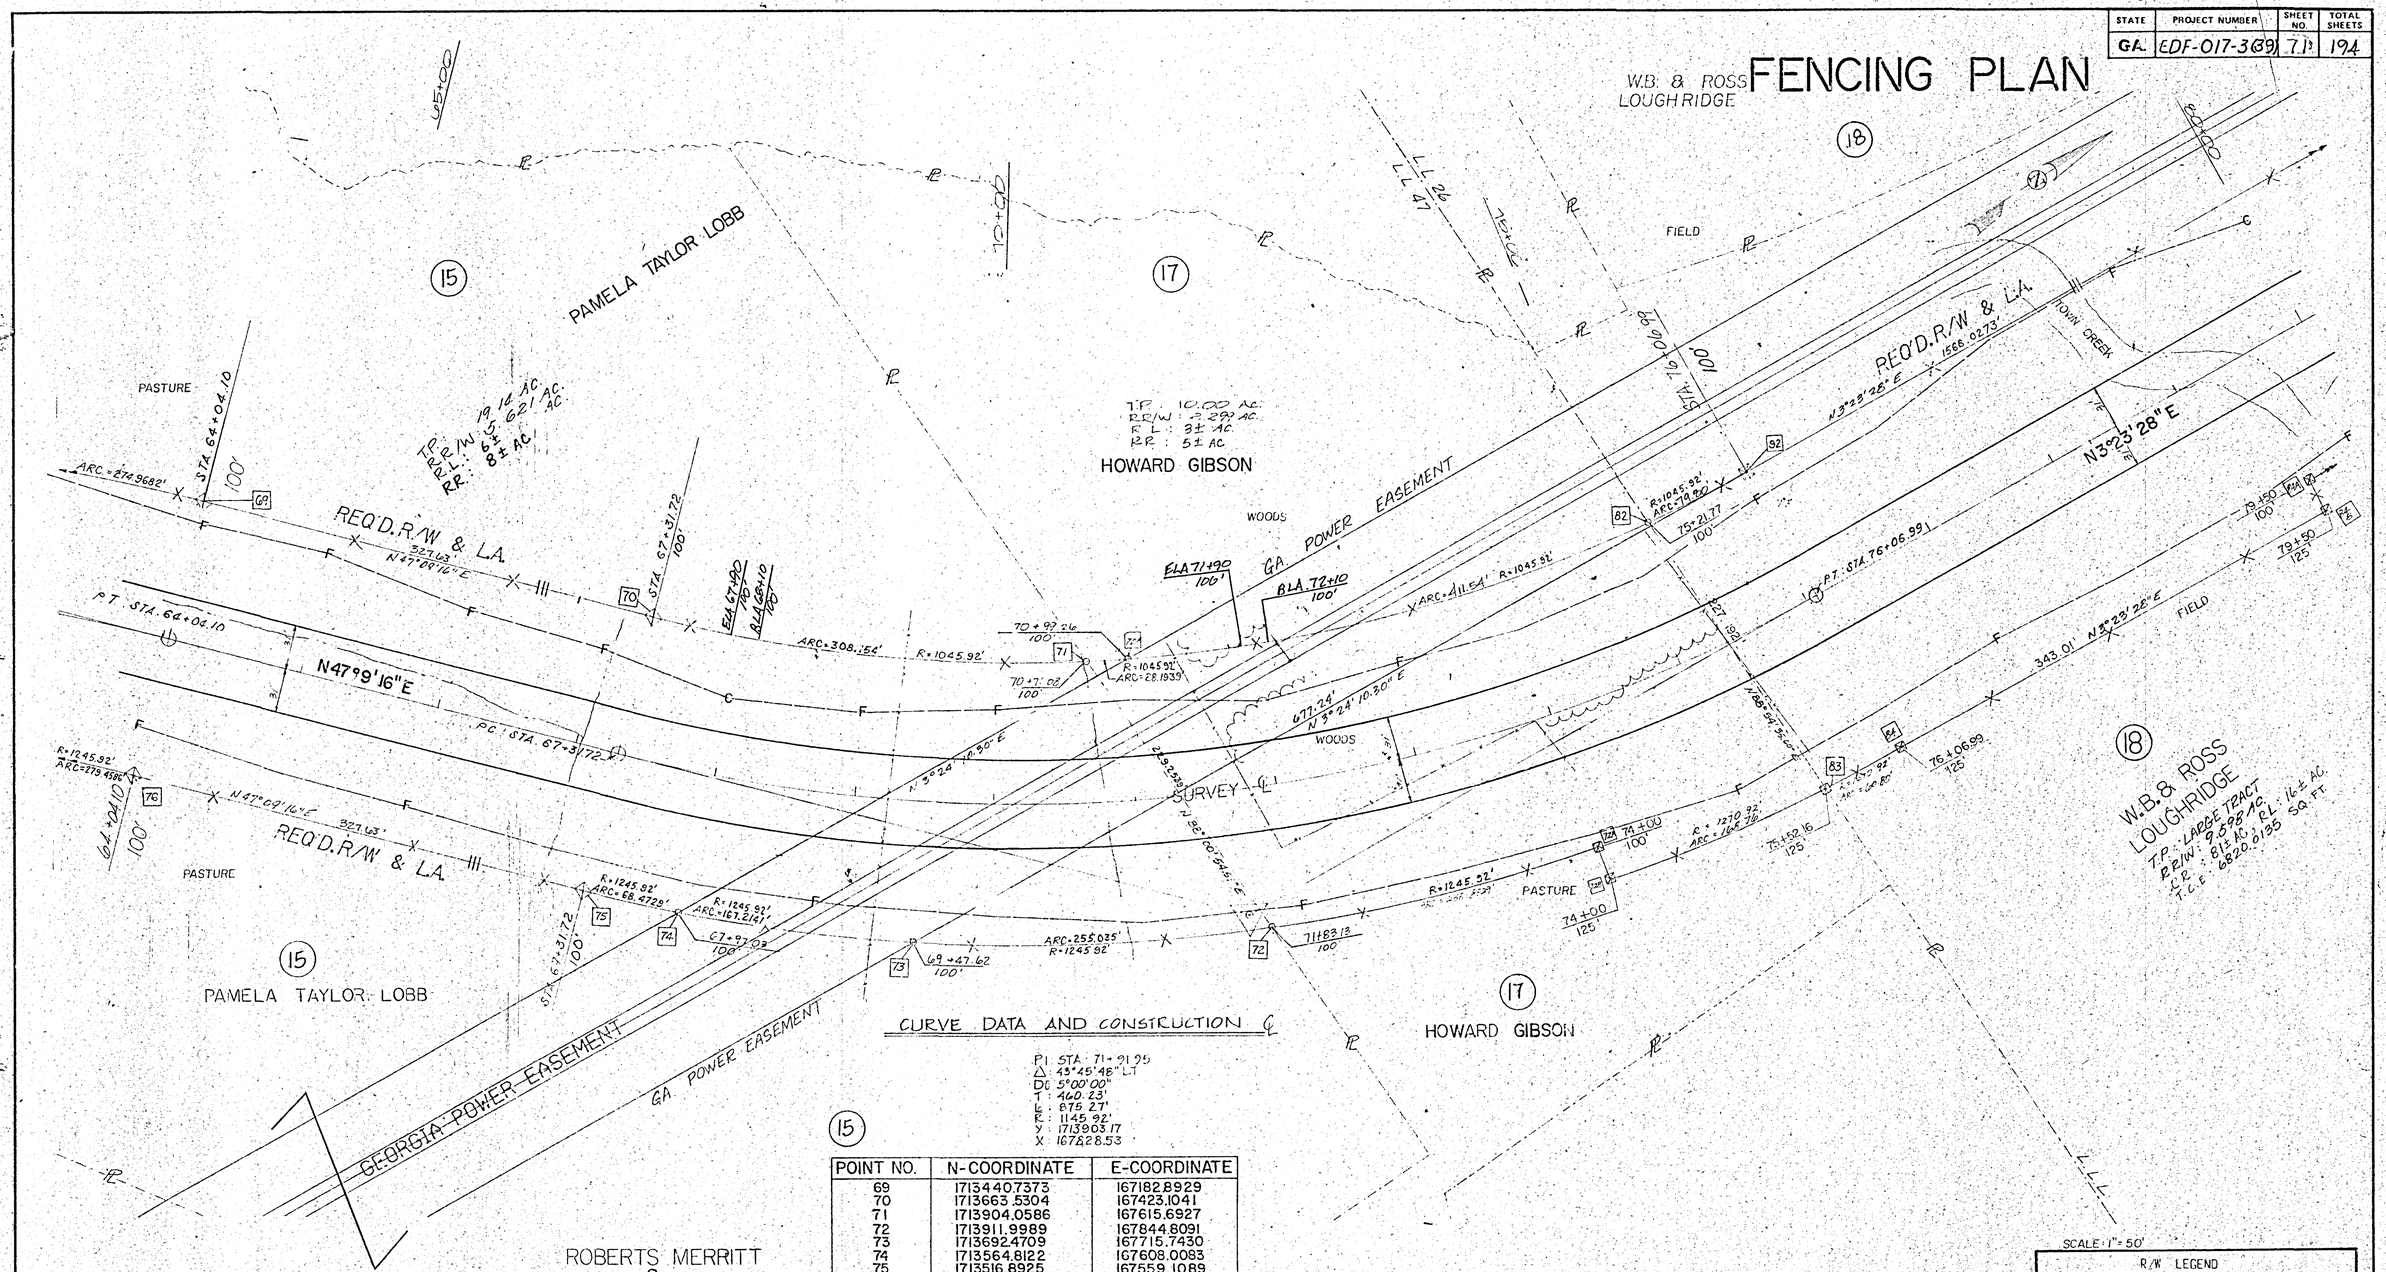

CURVE DATA AND CONSTRUCTION ℄

PI STA. 71+91.95
Δ: 43°45'48" LT
DC: 5°00'00"
T: 460.23'
L: 875.27'
R: 1145.92'
Y: 1713903.17
X: 167828.53

15

POINT NO.	N-COORDINATE	E-COORDINATE
69	1713440.7373	167182.8929
70	1713663.5304	167423.1041
71	1713904.0586	167615.6927
72	1713911.9989	167844.8091
73	1713692.4709	167715.7430
74	1713564.8122	167608.0083
75	1713516.8925	167559.1089
76	1713294.11	167318.90
82	1714290.2941	167748.3482
83	1714294.6164	167975.4992
84	1714355.2092	167980.5467
92	1714368.5202	167755.9416
72 A	1714134.4497	167922.1156
72 B	1714128.5116	167946.4001
84 A	1714699.0974	167975.8800
84 B	1714697.6186	168000.8365
70 A	1713928.7253	167629.6511

LEGEND

T.P. - TOTAL PARCEL
R/W - REQUIRED RIGHT OF WAY
R. - REMAINDER
T.C.E. - TEMPORARY CONSTRUCTION EASEMENT (SLOPE)

LAND LOT 26 & 47
7TH LAND DISTRICT

SCALE: 1" = 50'

R/W LEGEND

BEGIN LIMIT OF ACCESS	BLA
END LIMIT OF ACCESS	ELA
LIMIT OF ACCESS —ooo—ooo—	
R/W & LIMIT OF ACCESS —|||—|||—	

EASEMENT EXPIRATION DATE: JANUARY 1, 1990.

DATE	REVISIONS
1-9-86	CHANGED OWNER NAMES
	PARCELS 15 & 17.
1-30-86	SEE SHEET NO. 2
4-4-86	SEE SHEET NO. 2
5-23-86	SEE SHEET No. 2

DEPARTMENT OF TRANSPORTATION

RIGHT OF WAY MAP

PROJECT EDF-017-3 (39) WALKER CO.

DATE 5-6-85 SHEET NO. 6

RM NO. EF00071