STATE	PROJECT NUMBER	SHEET NO.	TOTAL SHEETS
GA.	EDF-017-3(39)	72	194

FENCING PLAN

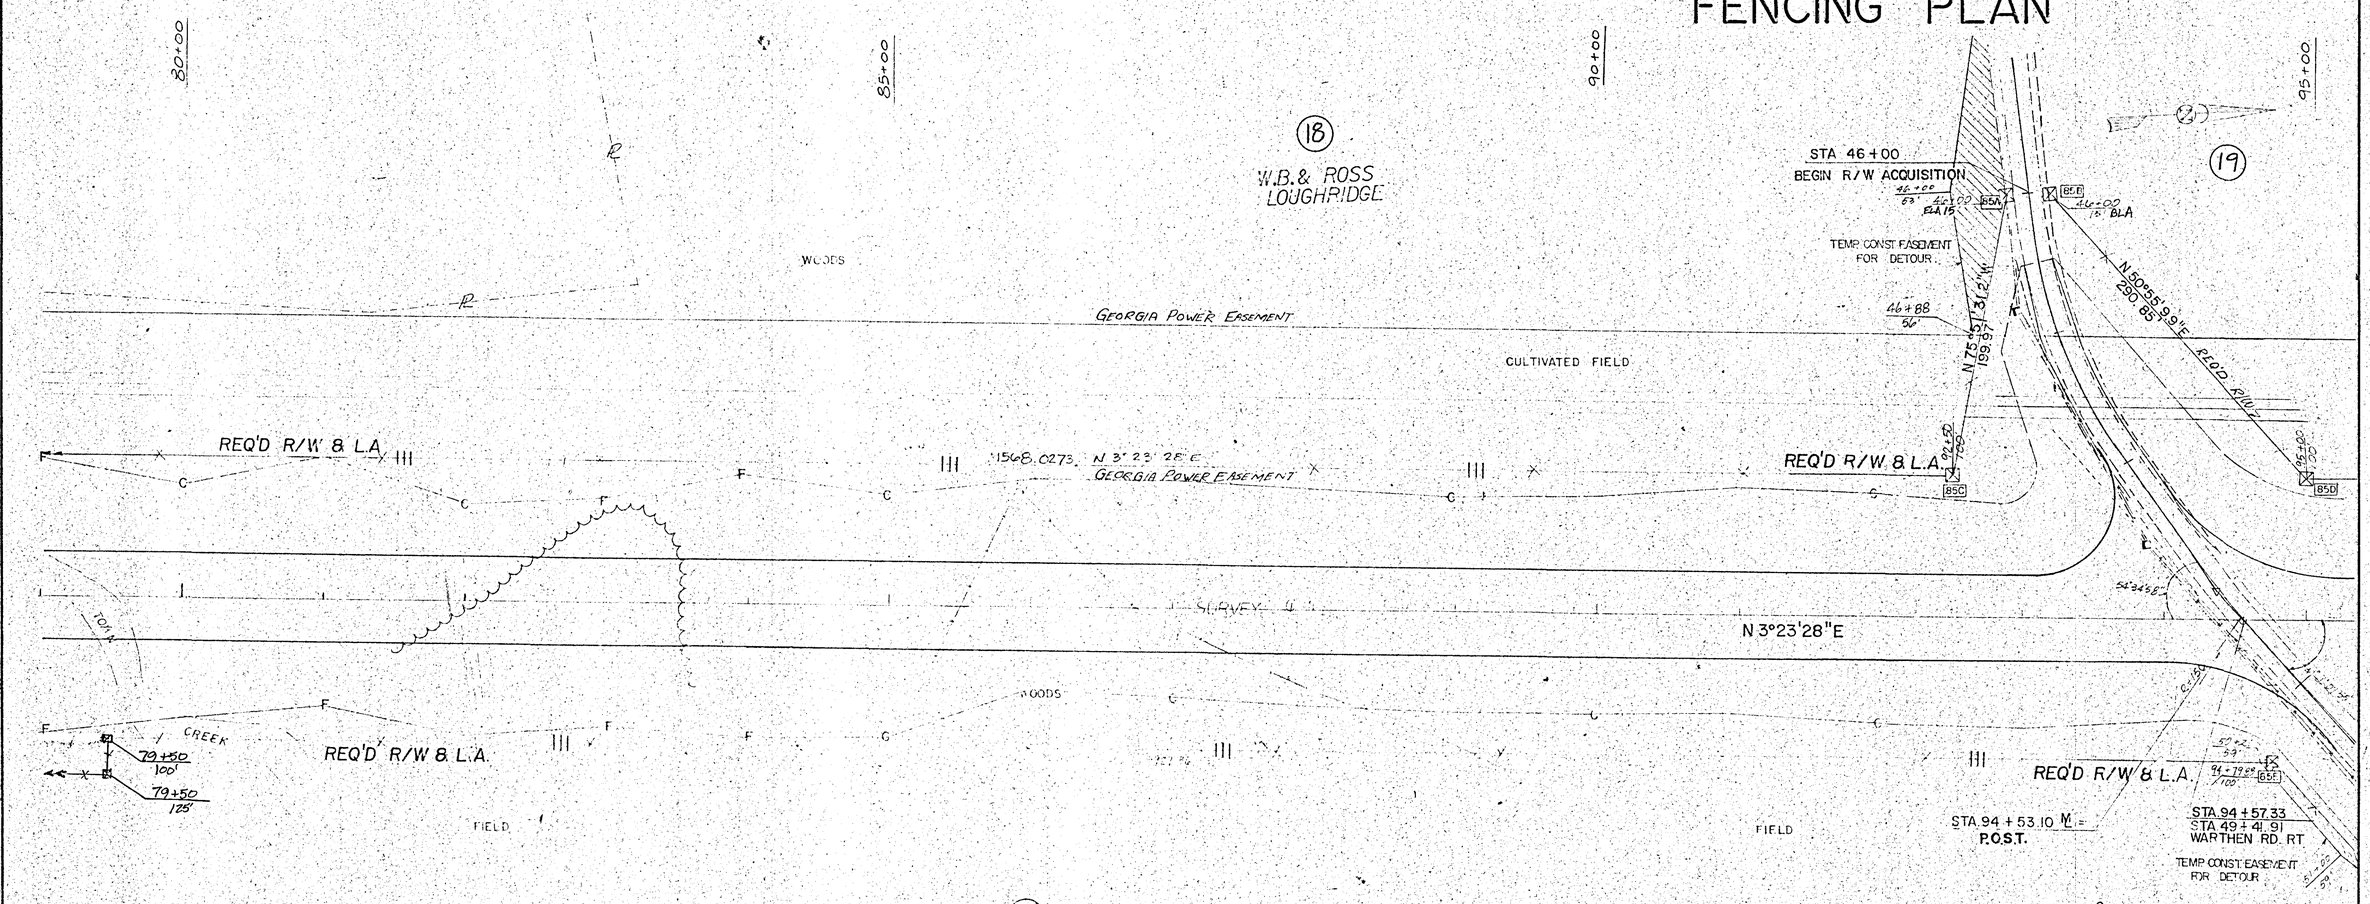

SURVEY ℄ (WARTHEN RD)

P.I. STA. 47+03.45
= 29°04'22" LT.
D = 16°30'
T = 90.04'
L = 176.20'
R = 347.25'
Ext. = 11.48'
N = 1716077.81
E = 167761.74
P.C. STA. 46+13.41
P.T. STA. 47+89.61

P.I. STA. 49+14.28
= 7°43'33.5" LT
D = 4°30'
T = 85.97'
L = 171.69'
R = 1273.24'
Ext. = 2.90'
N = 1716191.67
E = 167943.78
P.C. STA. 48+23.31
P.T. STA. 50+00.00

18

W.B.& ROSS LOUGHRIDGE
LARGE TRACT
R/W 9.508 AC
P.L. 1pt AC, R.R. = 8.12 AC
TCE = 6820.0135 SF

POINT NO	N-COORDINATE	E-COORDINATE
86	1716209.2348	168085.4130
88	1716040.2049	167410.6711
89	1716017.384	167561.3162
90	1716031.0074	167774.6299
91	1715933.7837	167848.6885
101	1716258.2327	167867.9177
102	1716140.8411	167740.5481
103	1716127.217	167555.2537
104	1716070.0345	167407.4784
85A	1716057.4991	167659.2005
85B	1716087.4593	167657.6551
85C	1716008.6424	167853.1149
85D	1716258.2047	167867.9028
85E	1716226.2942	168066.3627

LEGEND

TP - TOTAL PARCEL
RR/W - REQUIRED RIGHT OF WAY
R - REMAINDER
T.C.E. - TEMPORARY CONSTRUCTION EASEMENT (SLOPE)

LAND LOT 26
7 th LAND DISTRICT

SCALE 1" = 50'

R/W LEGEND

EASEMENT EXPIRATION DATE: JANUARY 1, 1990.

DATE	REVISIONS
[illegible]	SEE SHEET NO. 2
[illegible]	[illegible]

DEPARTMENT OF TRANSPORTATION
RIGHT OF WAY MAP
PROJECT EDF-017-3 (39) WALKER CO.
DATE 5-6-85 SHEET NO. 7