STATE	PROJECT NUMBER	SHEET NO	TOTAL SHEETS
GA.	EDF-017-3(39)	73	194

FENCING PLAN

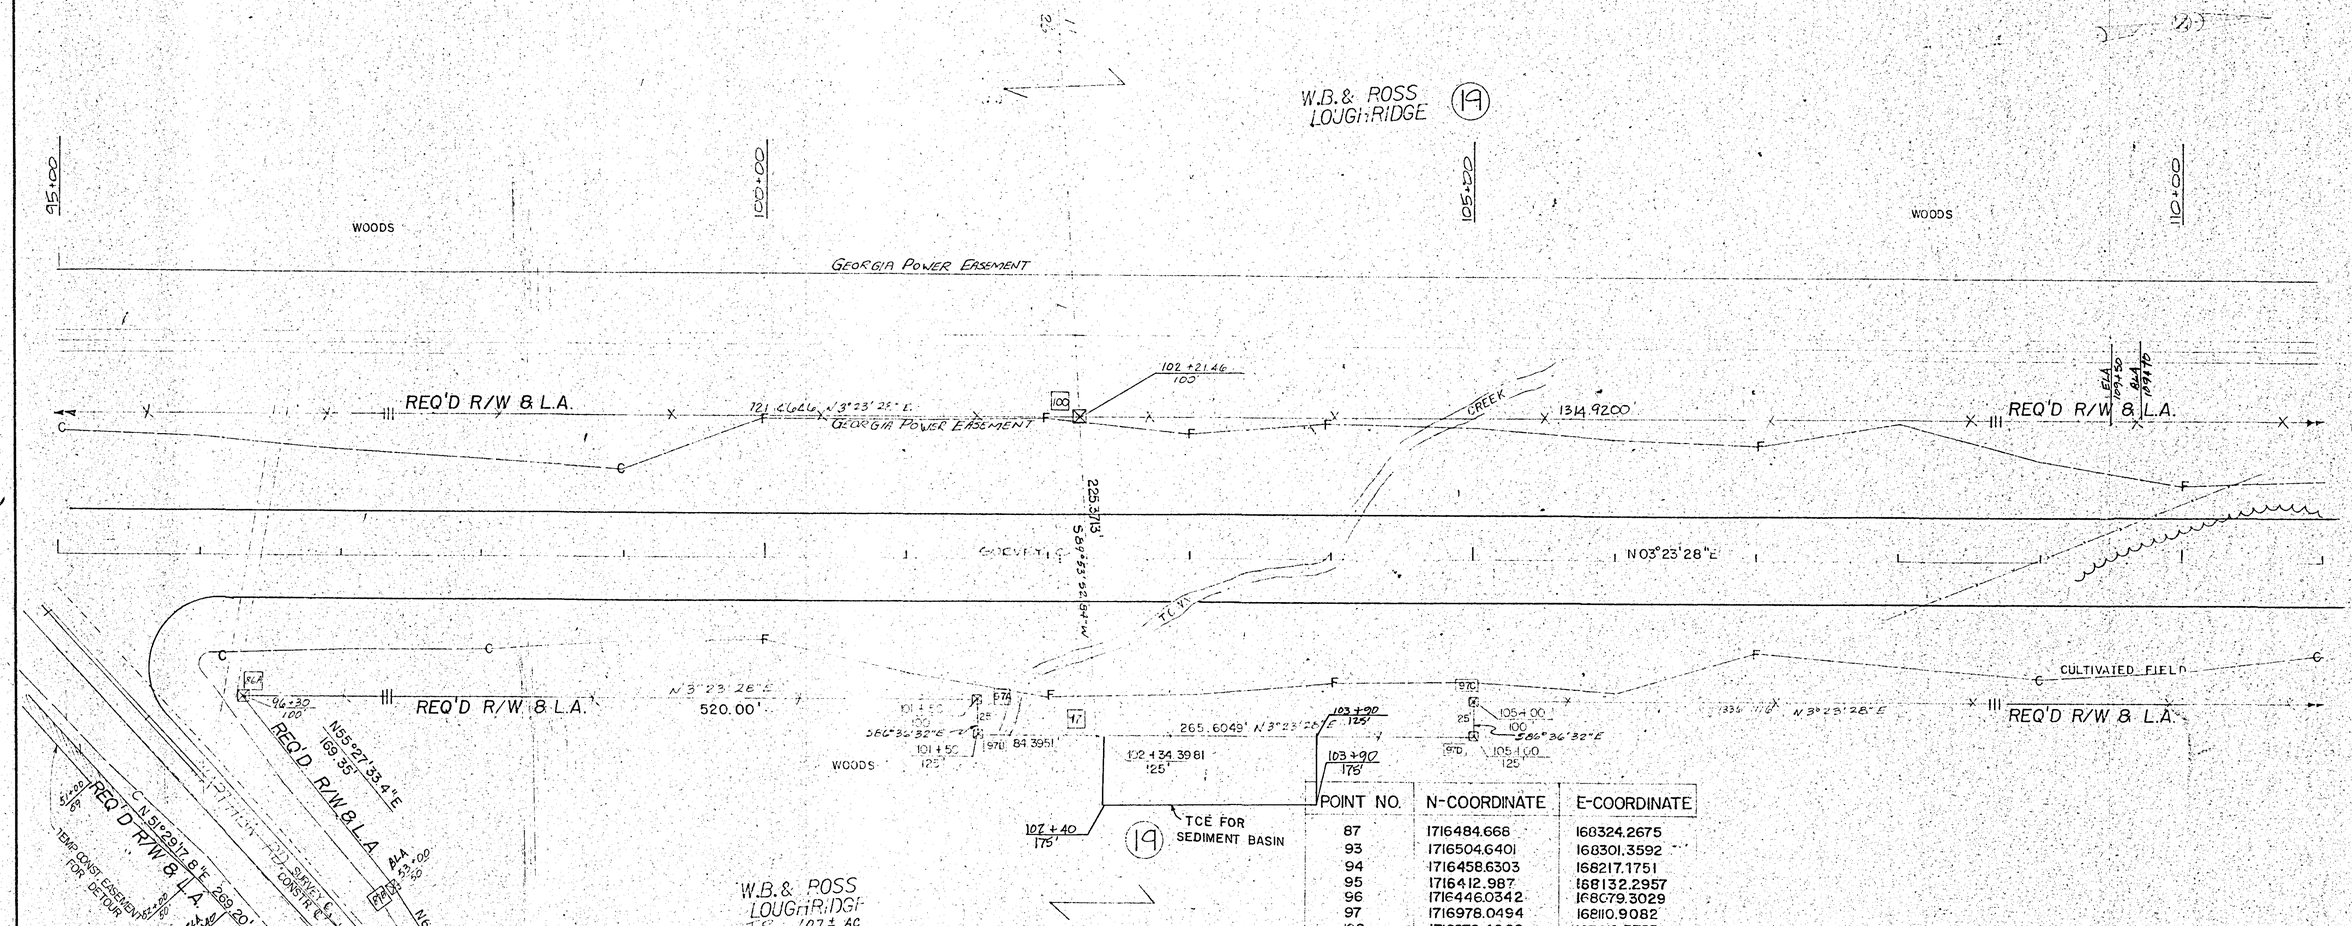

POINT NO.	N-COORDINATE	E-COORDINATE
87	1716484.668	168324.2675
93	1716504.6401	168301.3592
94	1716458.6303	168217.1751
95	1716412.987	168132.2957
96	1716446.0342	168079.3029
97	1716978.0494	168110.9082
100	1716978.4060	167910.5785
86A	1716376.1437	168075.2423
87A	1716373.9181	166277.0064
87B	1716472.1662	168214.7390
87C	1716461.1944	168356.3407
87D	1716522.4183	168368.5164
87E	1716543.1970	168346.8774
97A	1716895.2363	168106.0011
97B	1716893.7575	168130.9573
97C	1717244.6234	168126.7041
97D	1717243.1446	168151.6603

SURVEY ℄ (WARTHEN RD.)
P.I. STA. 54 + 59.15
= 18°23'24.5" LT
D = 6°00'
T = 154.58'
L_c = 306.50'
R = 954.93'
Ext. = 12.43'
N = 1716532.66
E = 168369.12

CONSTR. ℄
P.I. STA. 54+74.02
= 16°43'33.55" LT
D = 6°00'
T = 140.38'
L_c = 278.77'
R = 954.93'
N = 1716541.40
E = 168382.04
P.C. STA. 53+33.64
P.T. STA. 56+12.41

SURVEY ℄
P.I. STA. 52+01.90
= 2°13'34.5" RT
D = 2°00'
T = 55.66'
L_c = 111.31'
R = 2864.79
Ext = 0.54'
N = 1716790.77
E = 168189.66

LEGEND

T.P. - TOTAL PARCEL
RR/W - REQUIRED RIGHT-OF-WAY
R. - REMAINDER
T.C.E. - TEMPORARY CONSTRUCTION EASEMENT (SLOPE)

SCALE: 1" = 50'

R/W LEGEND

EASEMENT EXPIRATION DATE: JANUARY 1, 1990.

LAND LOT 26 & 11
7th LAND DISTRICT

DATE	REVISIONS
1-30-86	SEE SHEET NO 2
3-3-86	SEE SHEET NO 2
5-23-86	SEE SHEET No. 2

DEPARTMENT OF TRANSPORTATION
RIGHT OF WAY MAP
PROJECT EDF-017-3(39) WALKER CO.
DATE 5-6-85 SHEET NO. 8