STATE	PROJECT NUMBER	SHEET NO.	TOTAL SHEETS
GA.	EDF-017-3(39)	76	194

FENCING PLAN

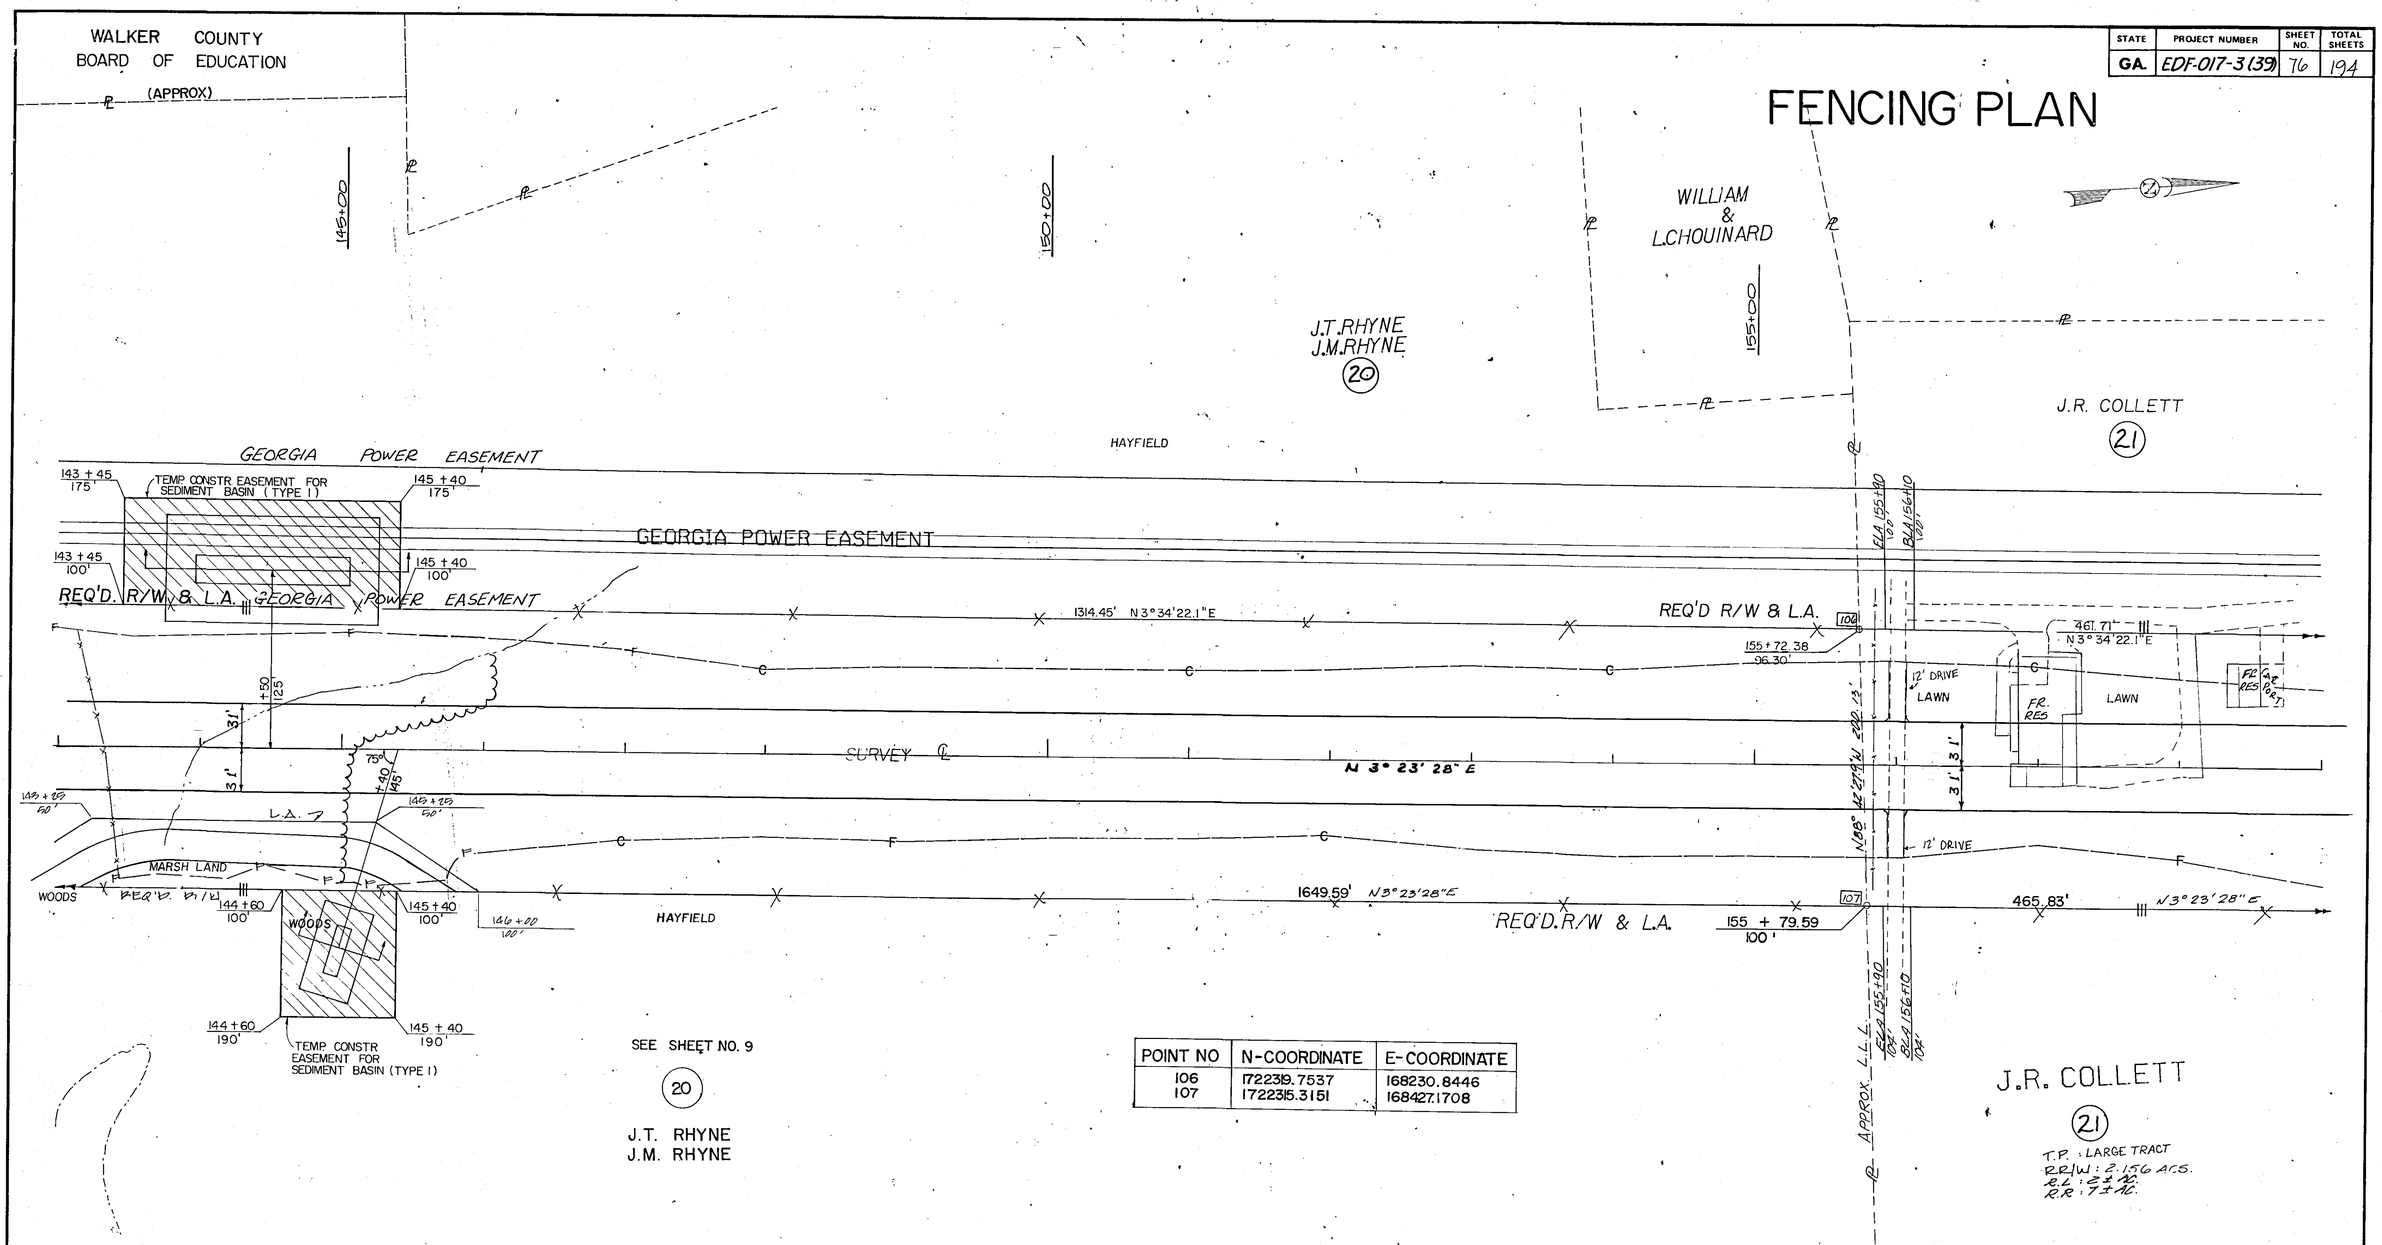

SEE SHEET NO. 9

20

J.T. RHYNE
J.M. RHYNE

POINT NO	N-COORDINATE	E-COORDINATE
106	1722319.7537	168230.8446
107	1722315.3151	168427.1708

LEGEND

T.P. : TOTAL PARCEL
RR/W : REQUIRED RIGHT-OF-WAY
R : REMAINDER
T.C.E. : TEMPORARY CONSTRUCTION EASEMENT (SLOPE)

R/W LEGEND

BEGIN LIMIT OF ACCESS . . . . . BLA
END LIMIT OF ACCESS . . . . . ELA
LIMIT OF ACCESS —ooo—ooo—
R/W & LIMIT OF ACCESS —|||—|||—

EASEMENT EXPIRATION DATE: JANUARY 1, 1990.

LAND LOT 314 & 229
8 TH LAND DISTRICT

DATE	REVISIONS
1-30-86	SEE SHEET NO 2
3-5-86	SEE SHEET No. 2
5-23-86	SEE SHEET No. 2
9-11-86	SEE SHEET NO. 2

DEPARTMENT OF TRANSPORTATION

RIGHT OF WAY MAP

PROJECT EDF-017-3(39) WALKER CO.

DATE 5-6-85 SHEET NO. 11

FORM NO EF00011