STATE	PROJECT NUMBER	SHEET NO.	TOTAL SHEETS
GA.	EDF -017-3(39)	79	194

Rev 12-16-86 (Added To plans)
Rev 3-13-87
Rev 5-22-87

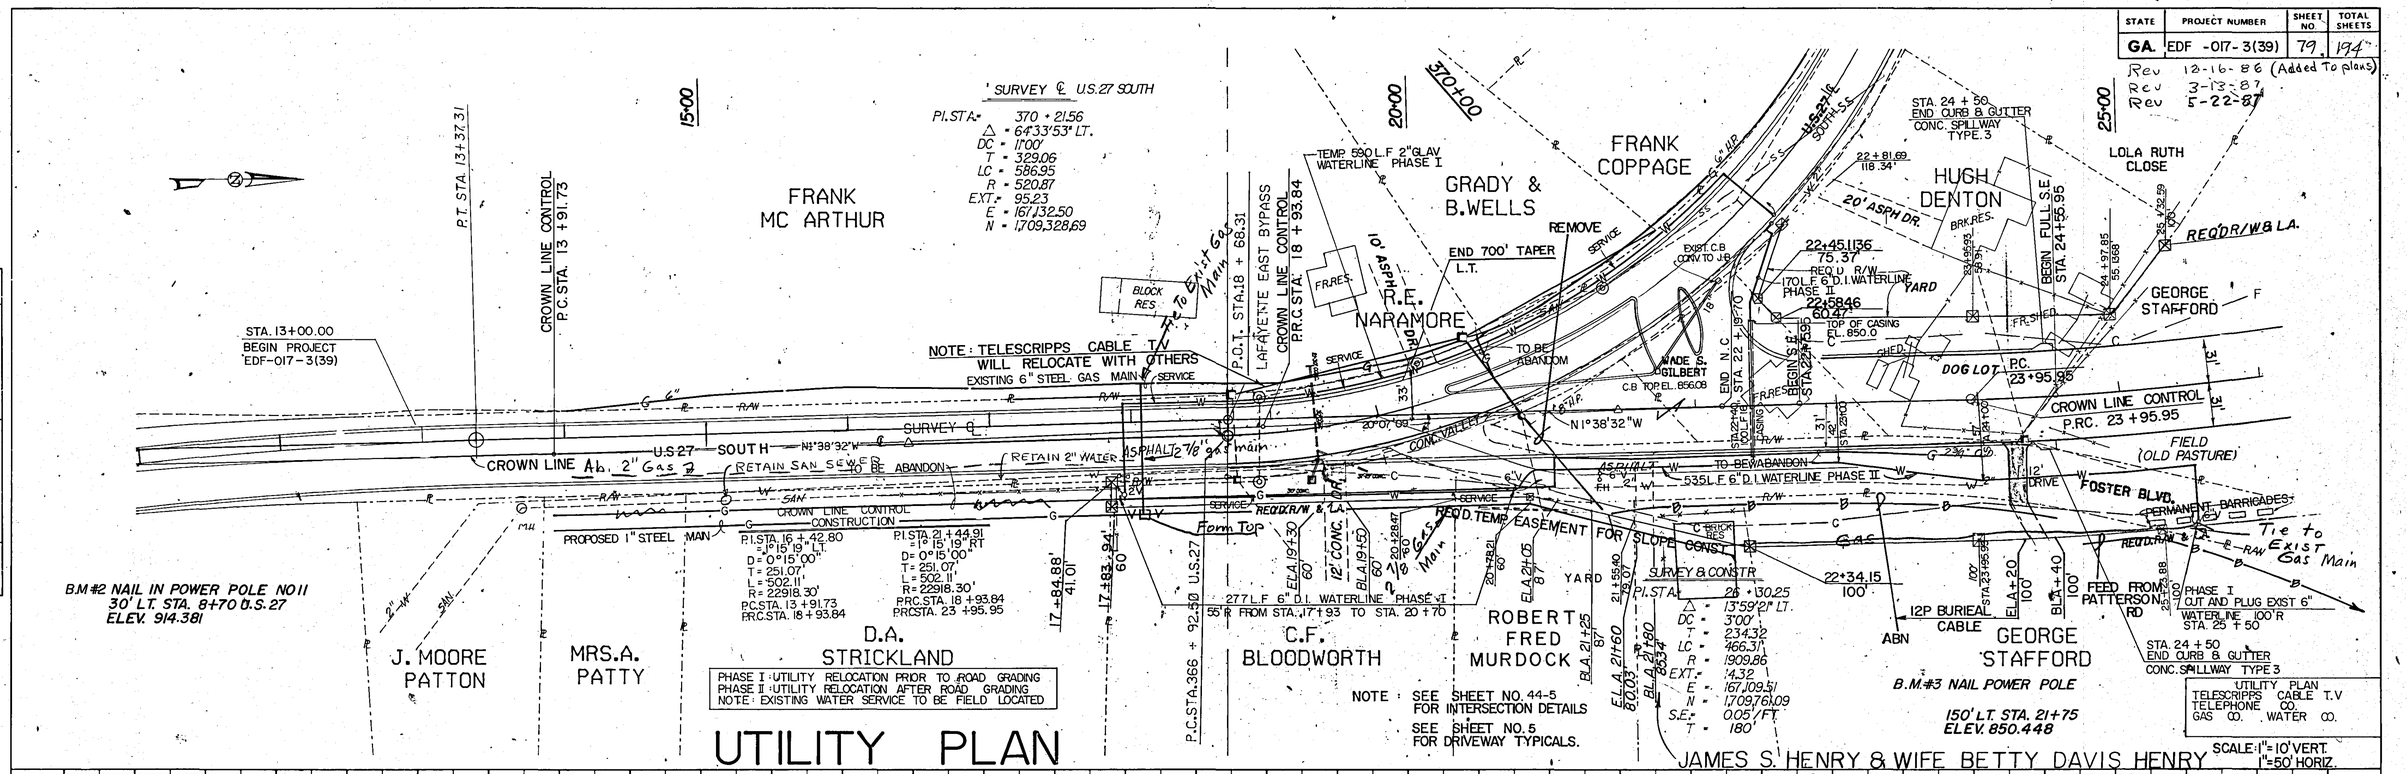

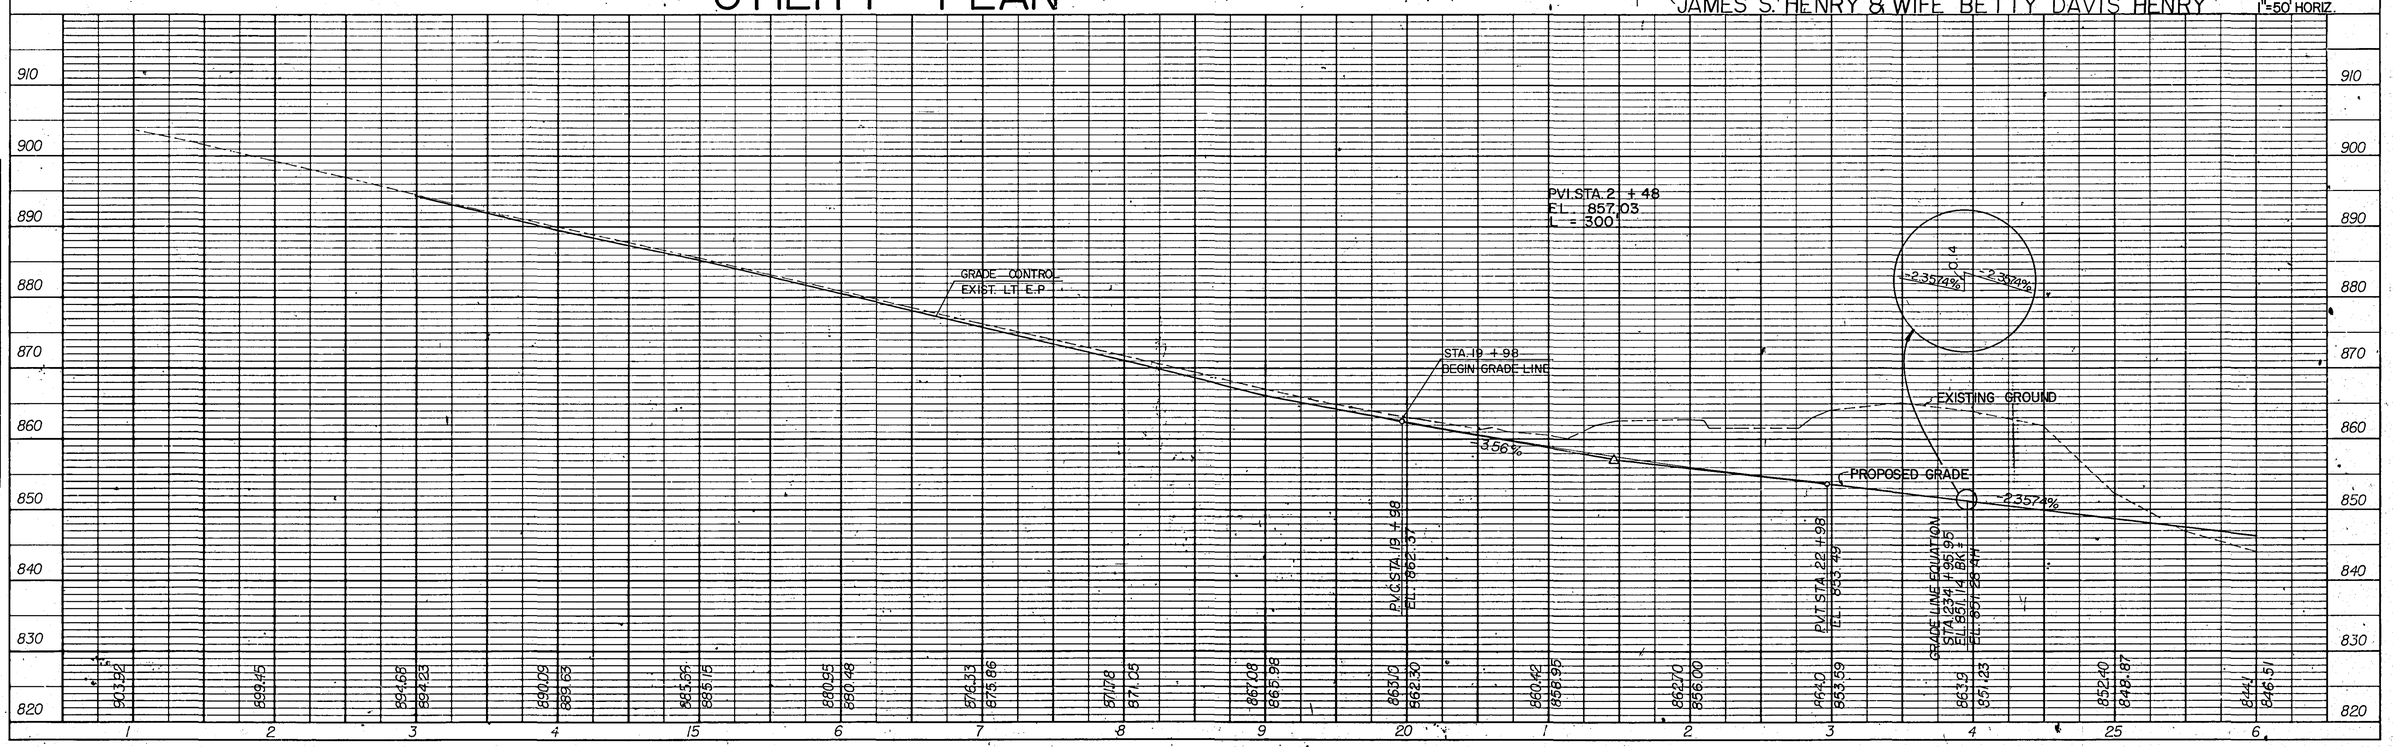

PLAN — NOTE BOOK — SURVEYED — PLOTTED — ALIGNMENT CHECKED — RT. OF WAY CHECKED — BY — DATE

PROFILE — NOTE BOOK — SURVEYED — PLOTTED — GRADES CHECKED — STRUCTURE NOTATIONS CHECKED — BY — DATE

FORM EF00008