STATE	PROJECT NUMBER	SHEET NO	TOTAL SHEETS
GA.	EDF-017-3(39)	82	194

Rev 12-16-86
3-13-87

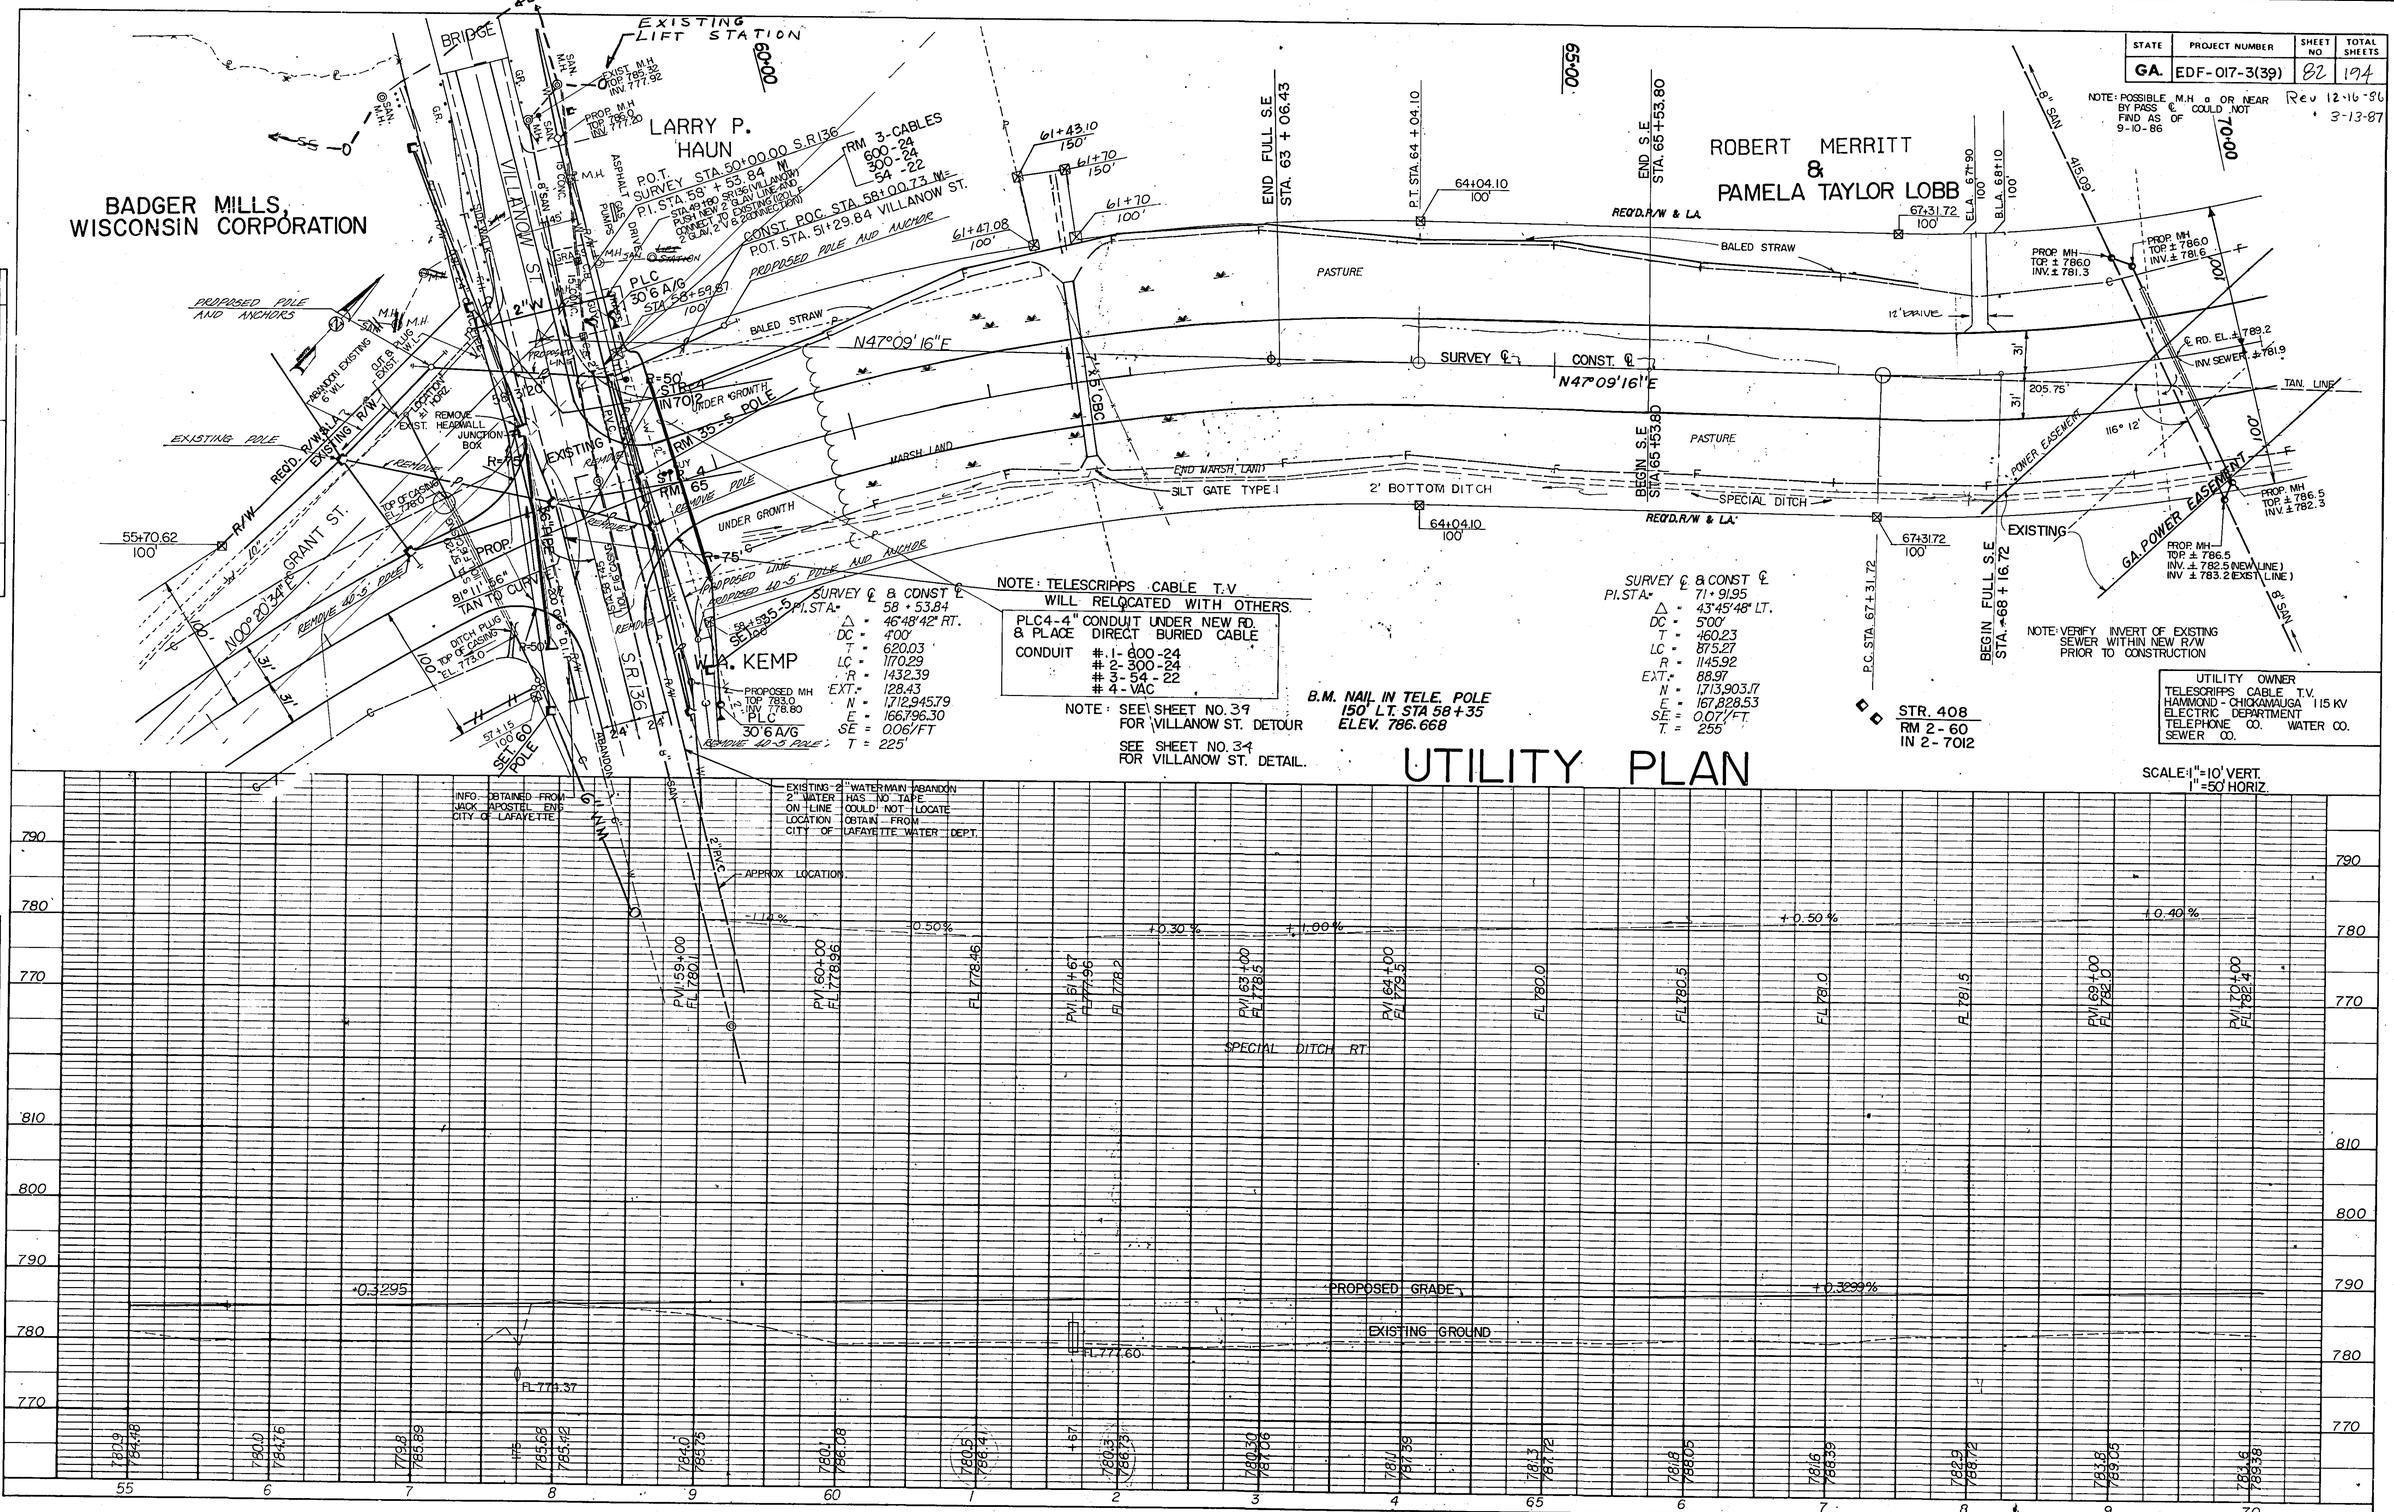

UTILITY PLAN

FORM EF00008