STATE	PROJECT NUMBER	SHEET NO	TOTAL SHEETS
GA.	EDF-017-3(39)	83	194

Rev 12-16-86

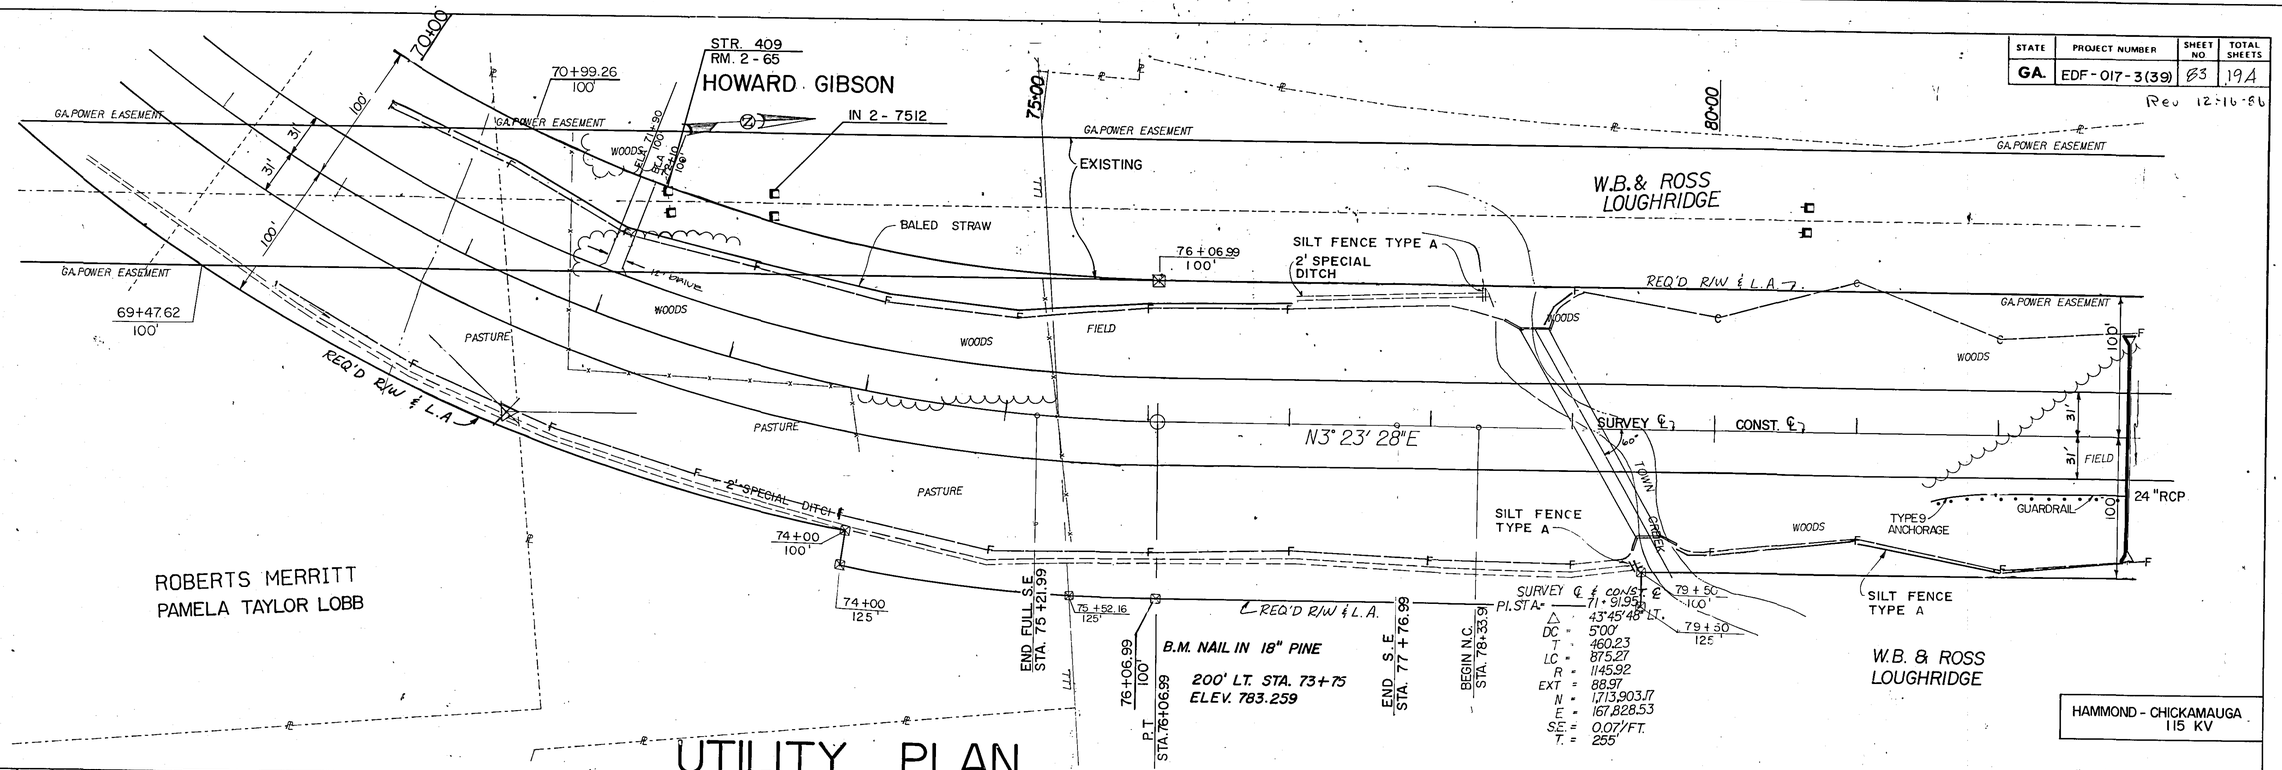

UTILITY PLAN

PLAN	DATE	BY
SURVEYED		
PLOTTED		
ALIGNMENT CHECKED		
PT. OF WAY CHECKED		
NOTE BOOK		
No.		

PROFILE	DATE	BY
SURVEYED		
PLOTTED		
GRADES CHECKED		
R.W.'S NOTED		
STRUCTURE POSITIONS CHECKED		
NOTE BOOK		
No.		

FORM EF00008