STATE	PROJECT NUMBER	SHEET NO	TOTAL SHEETS
GA.	EDF-017-3(39)	85	194

Rev 12-16-86

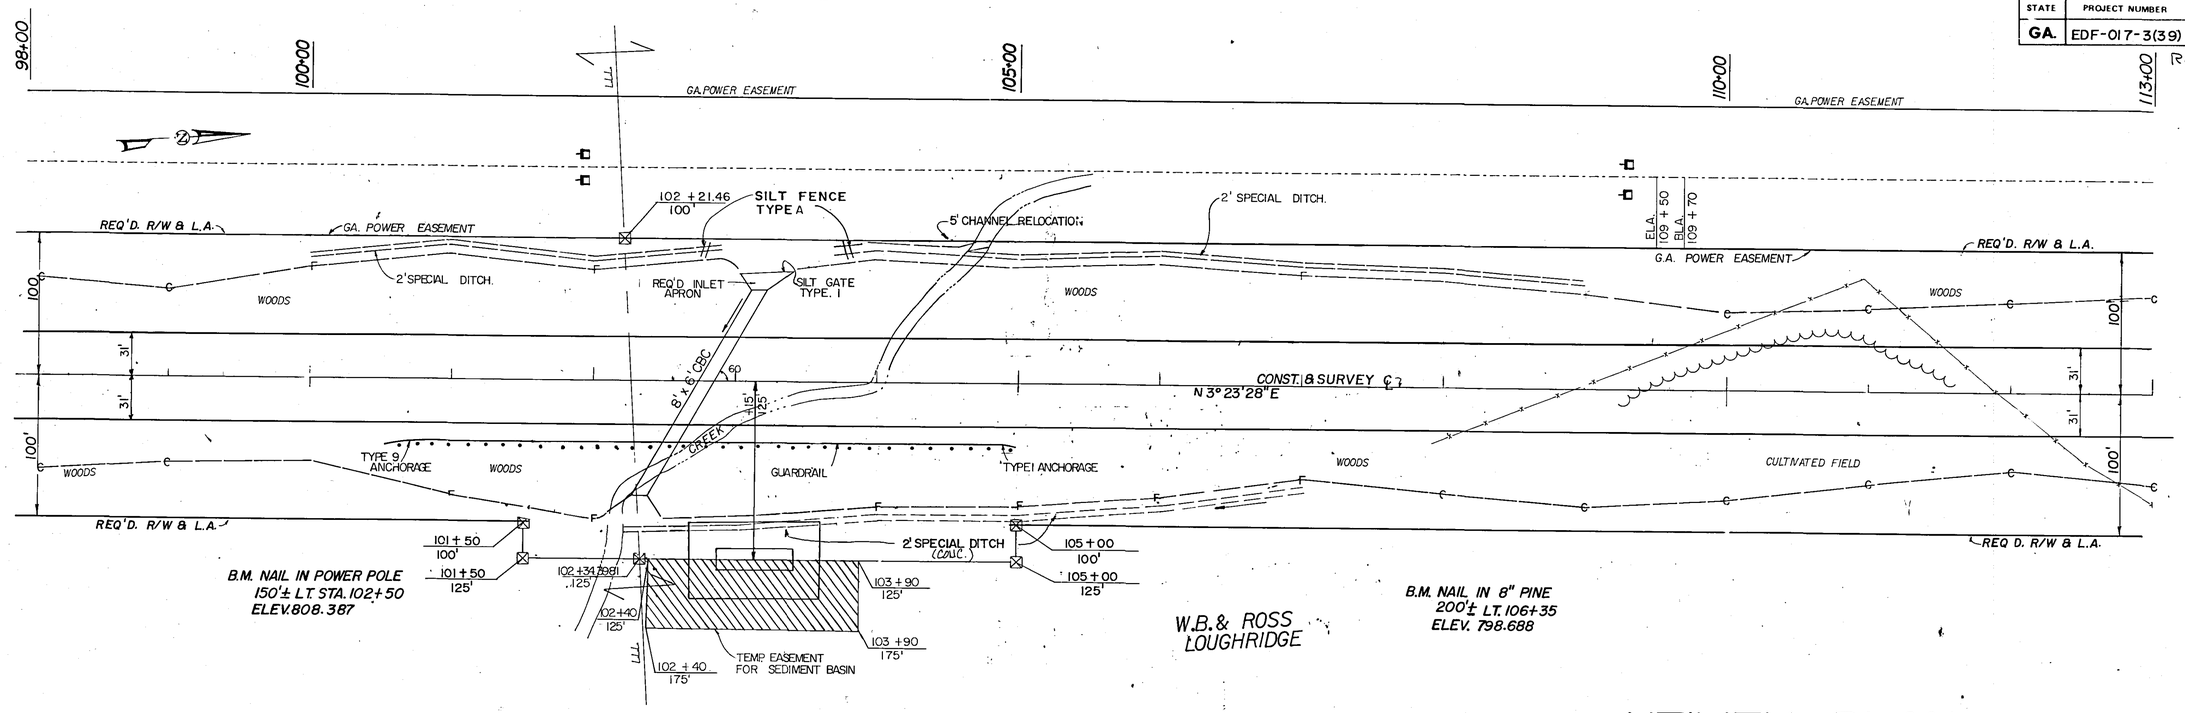

UTILITY PLAN

SCALE: HORZ: 1" = 50'
VERT: 1" = 10'

SEE SHEET NO. 120 FOR SEDIMENT BASIN CROSS-SECTIONS.

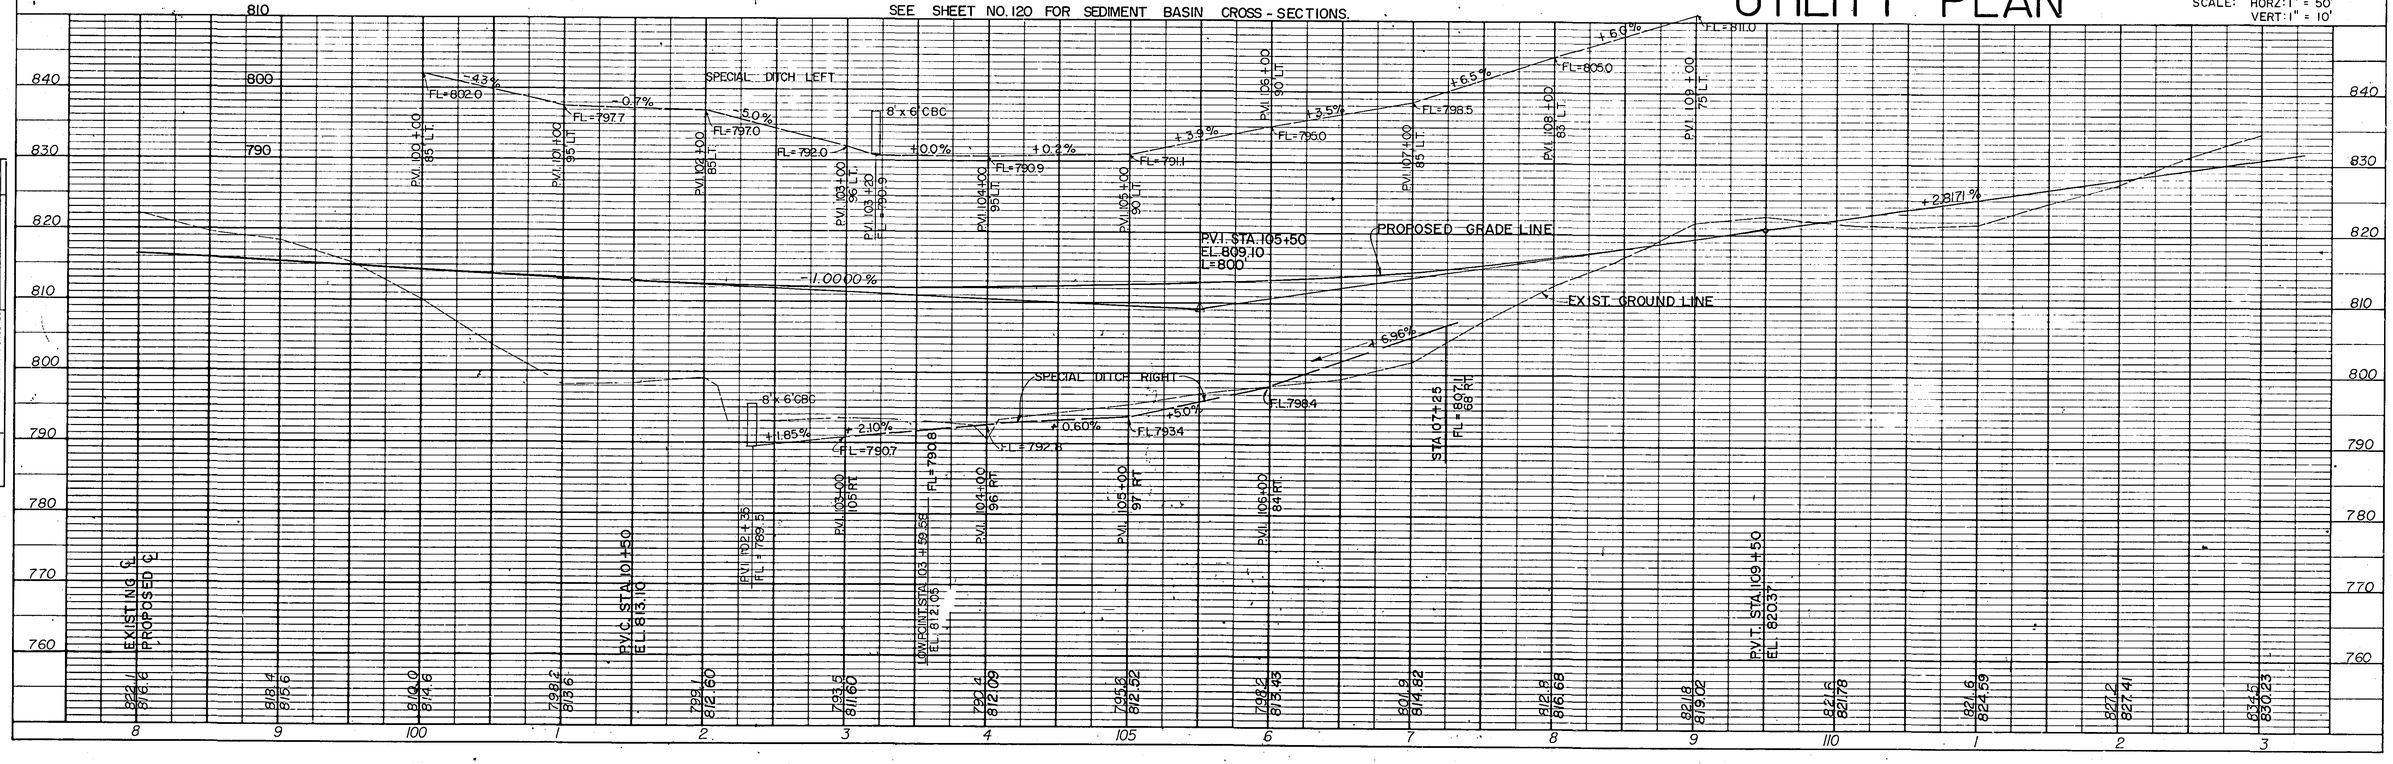

PLAN
NOTE BOOK
No.
SURVEYED
PLOTTED
ALIGNMENT CHECKED
RT. OF WAY CHECKED
BY
DATE

PROFILE
NOTE BOOK
No.
SURVEYED
PLOTTED
GRADES CHECKED
STRUCTURE NOTATIONS CHECKED
BY
DATE

FORM EF00008