STATE	PROJECT NUMBER	SHEET NO.	TOTAL SHEETS
GA.	EDF-017-3(39)	86	194

Rev 12-16-86
3-13-87

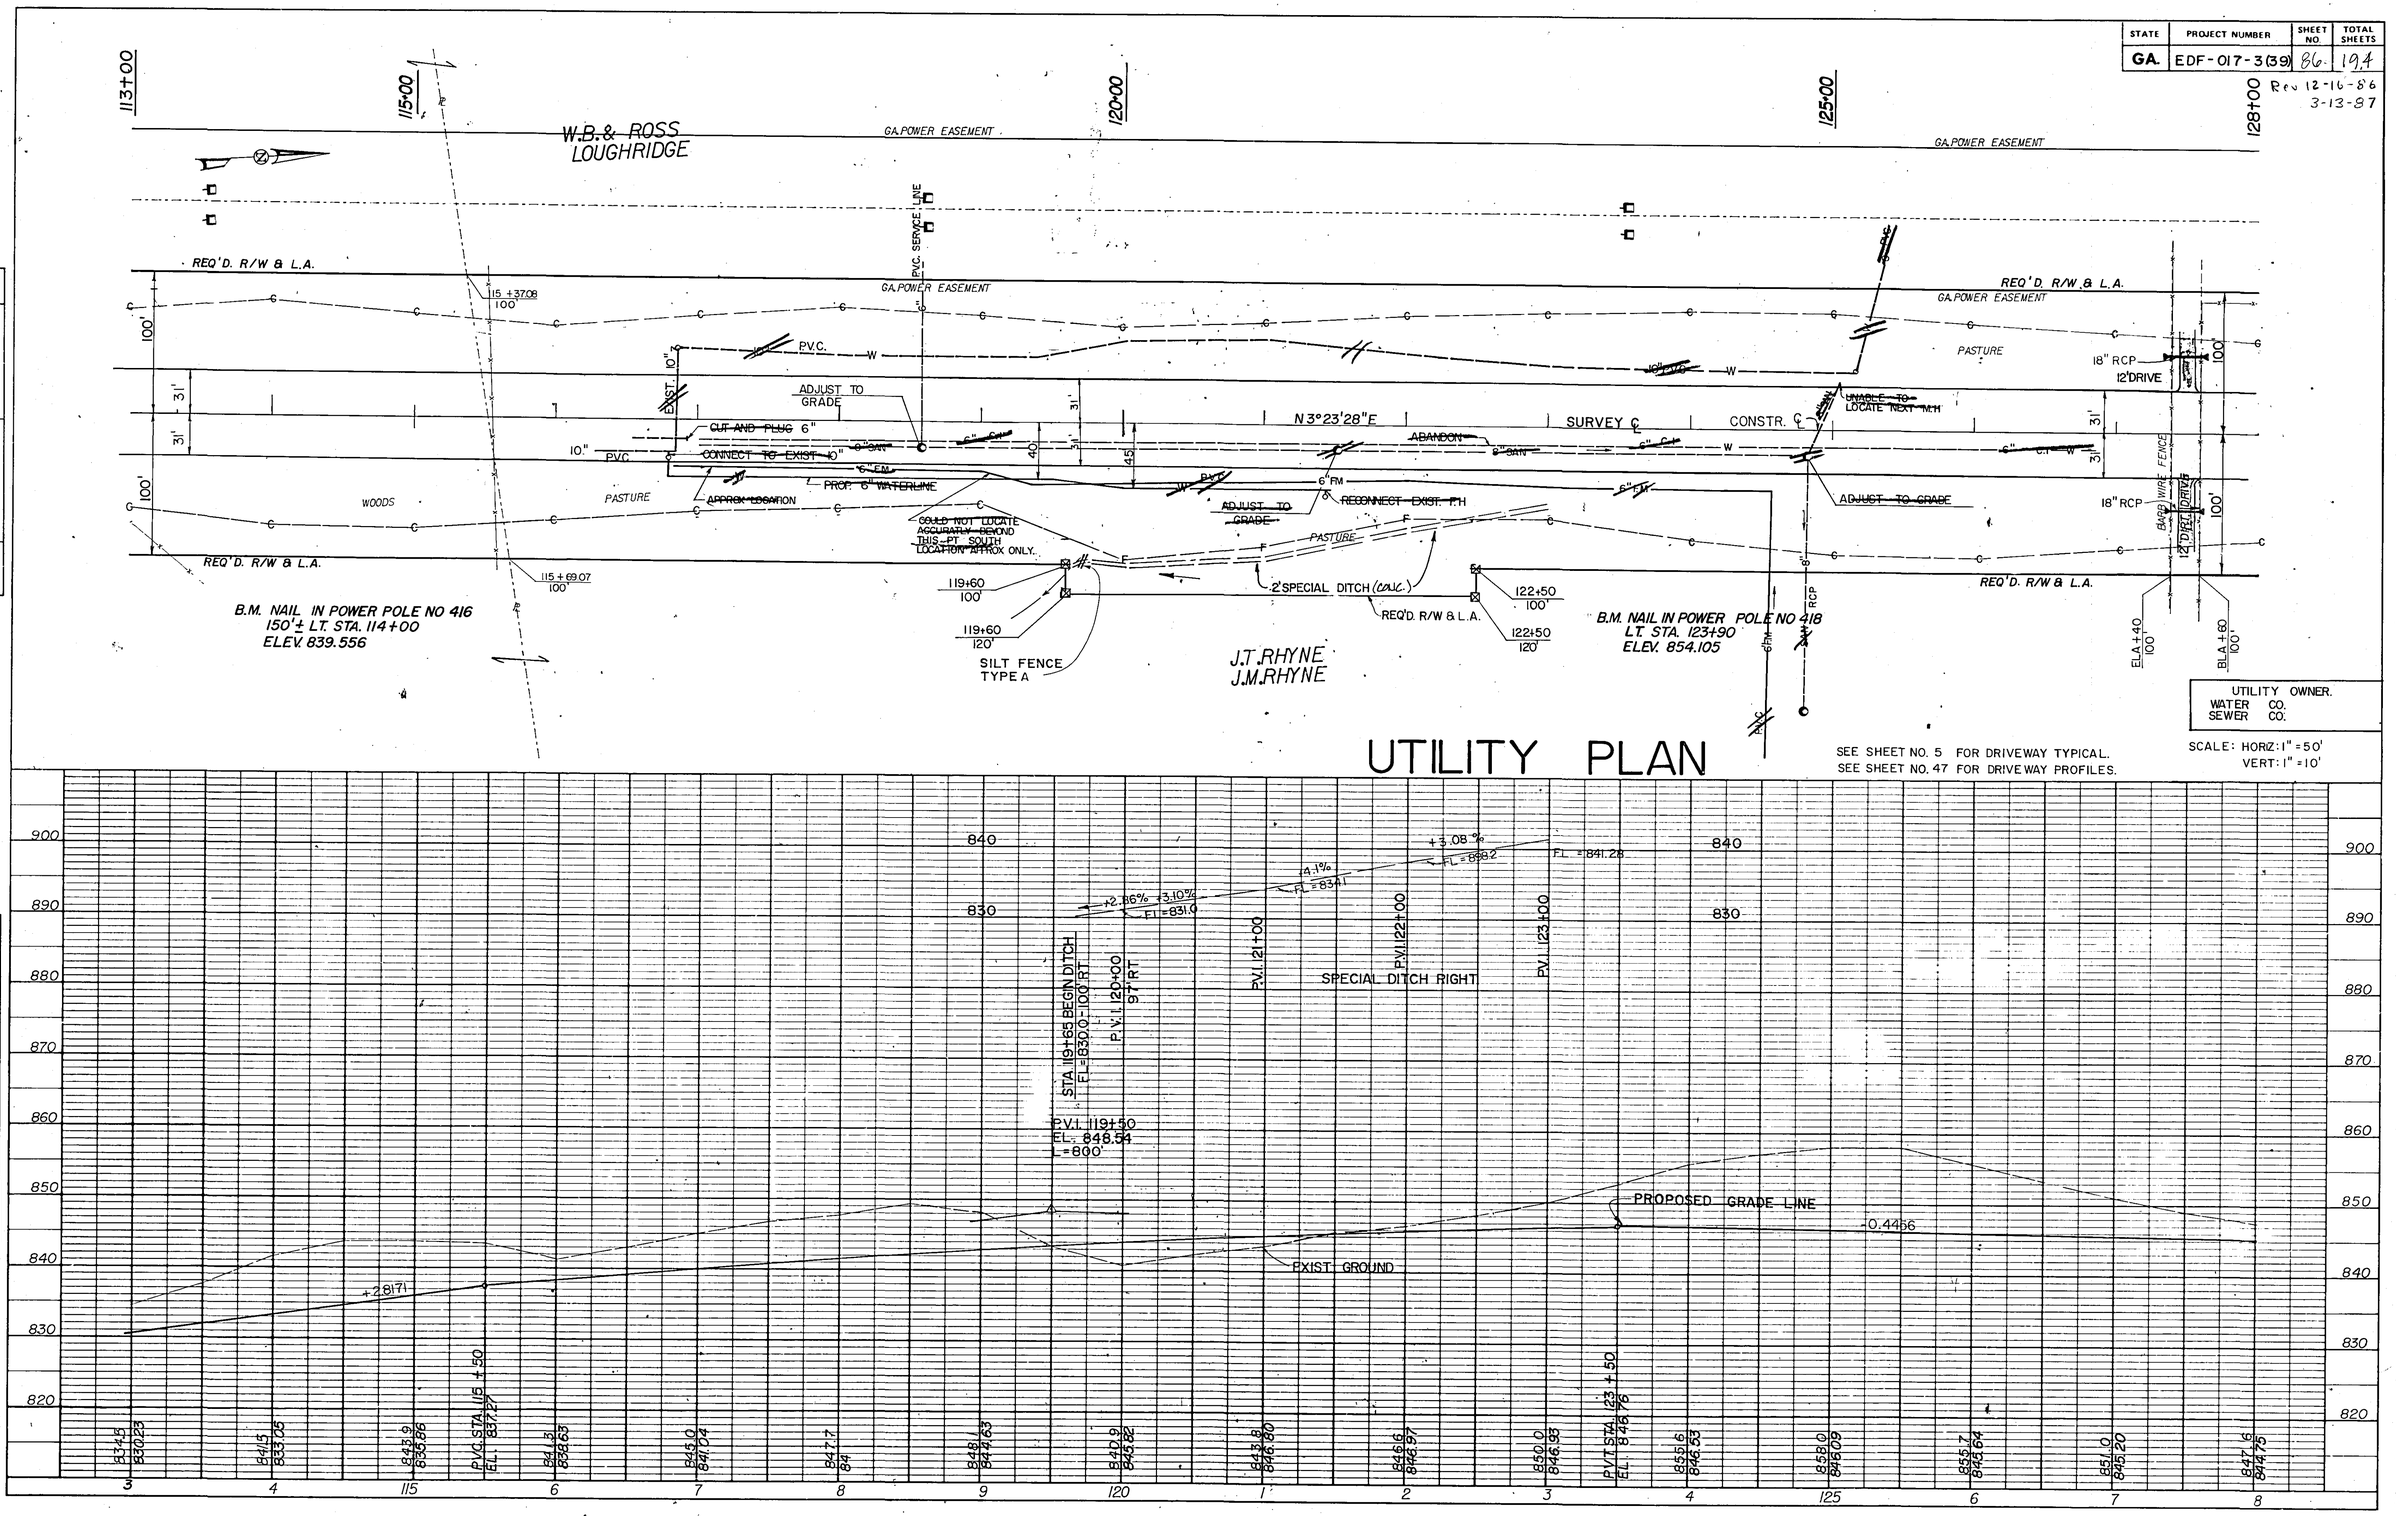

UTILITY PLAN

SEE SHEET NO. 5 FOR DRIVEWAY TYPICAL.
SEE SHEET NO. 47 FOR DRIVEWAY PROFILES.

PLAN
NOTE BOOK
No.
SURVEYED
PLOTTED
ALIGNMENT CHECKED
RT. OF WAY CHECKED
BY
DATE

PROFILE
NOTE BOOK
No.
SURVEYED
PLOTTED
GRADES CHECKED
B.M.'s NOTED
STRUCTURE NOTATIONS CHECKED
BY
DATE

FORM EF00008