STATE	PROJECT NUMBER	SHEET NO.	TOTAL SHEETS
GA.	EDF-017-3 (39)	87	194

Rev 12-16-86
3-13-87

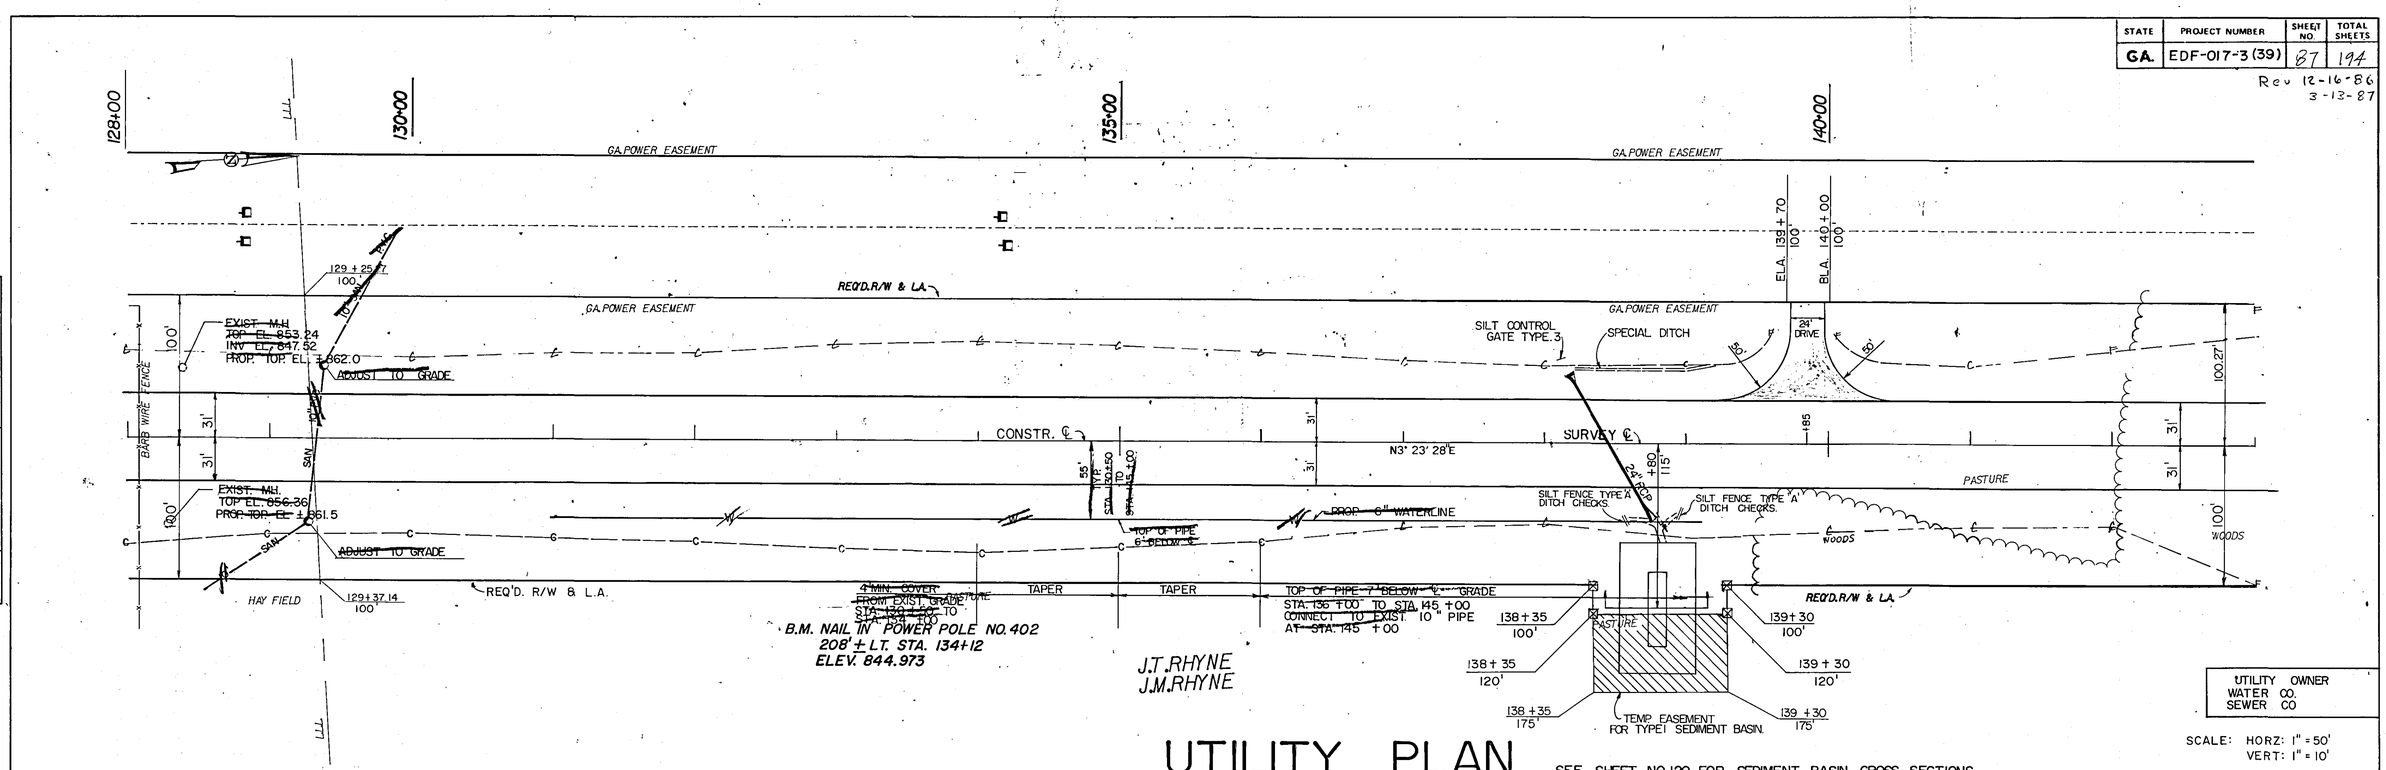

UTILITY PLAN

SEE SHEET NO. 120 FOR SEDIMENT BASIN CROSS-SECTIONS.

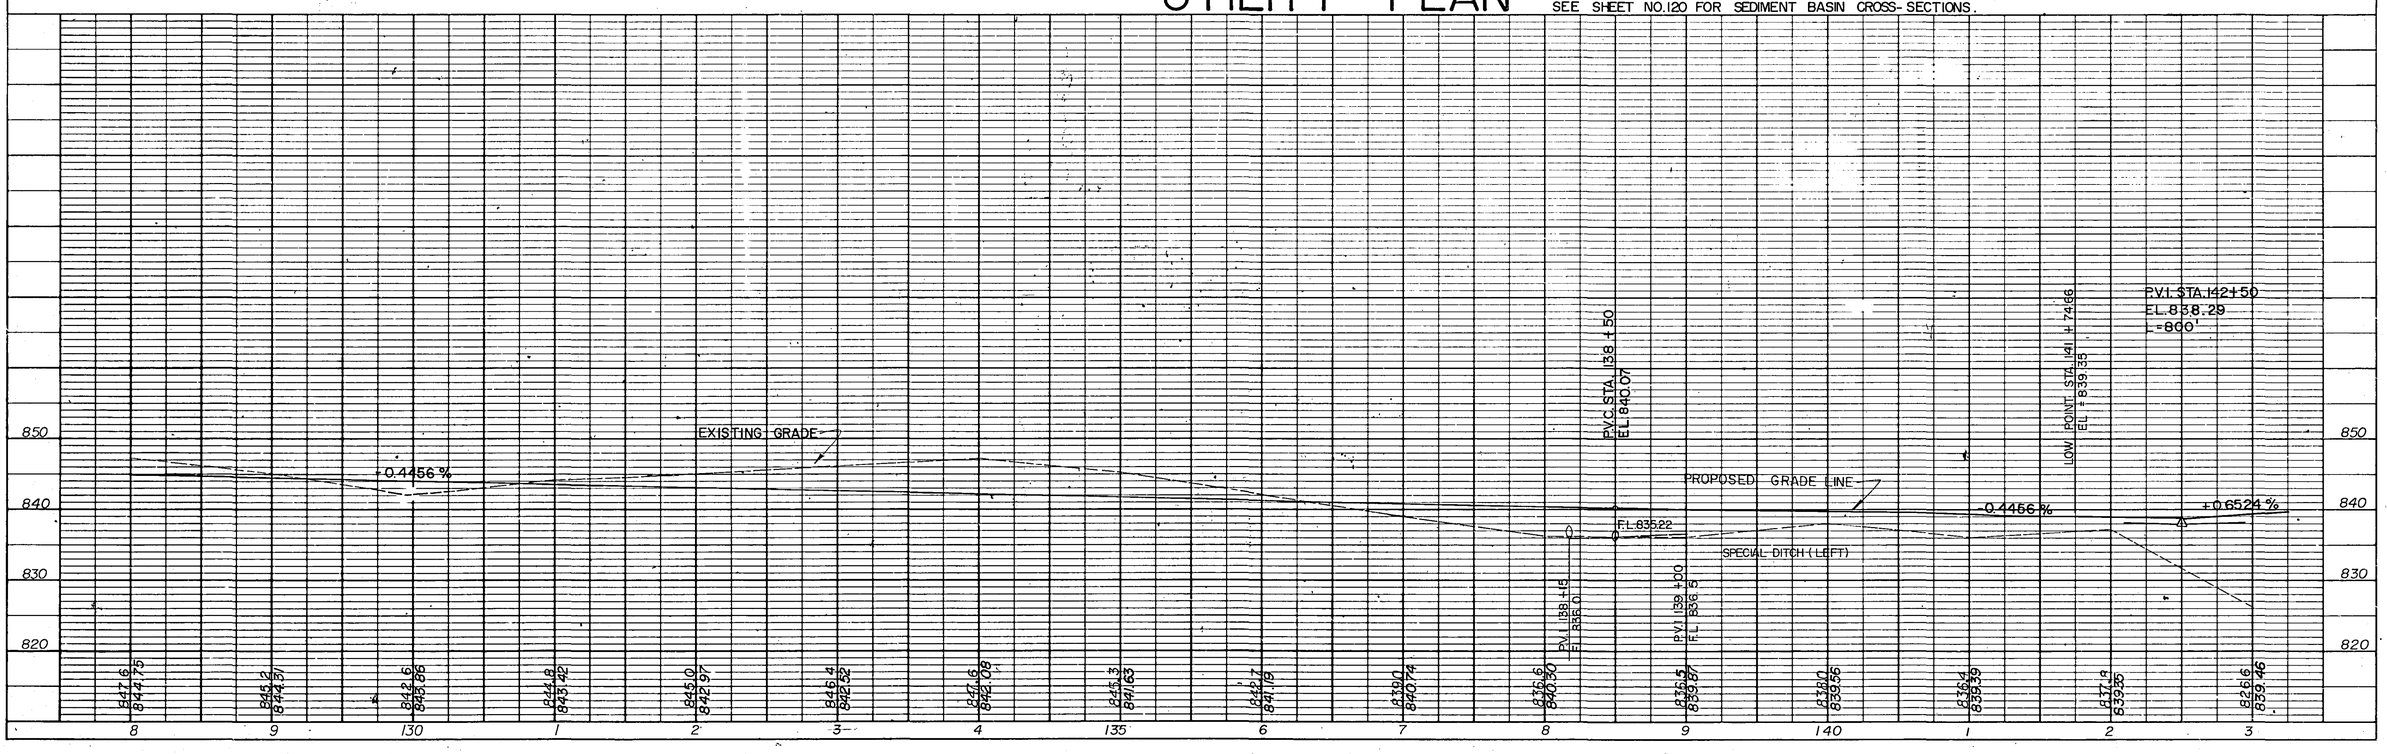

FORM EF00008