STATE	PROJECT NUMBER	SHEET NO.	TOTAL SHEETS
GA.	EDF -017- 3(39)	89	194

Rev 12-16-86

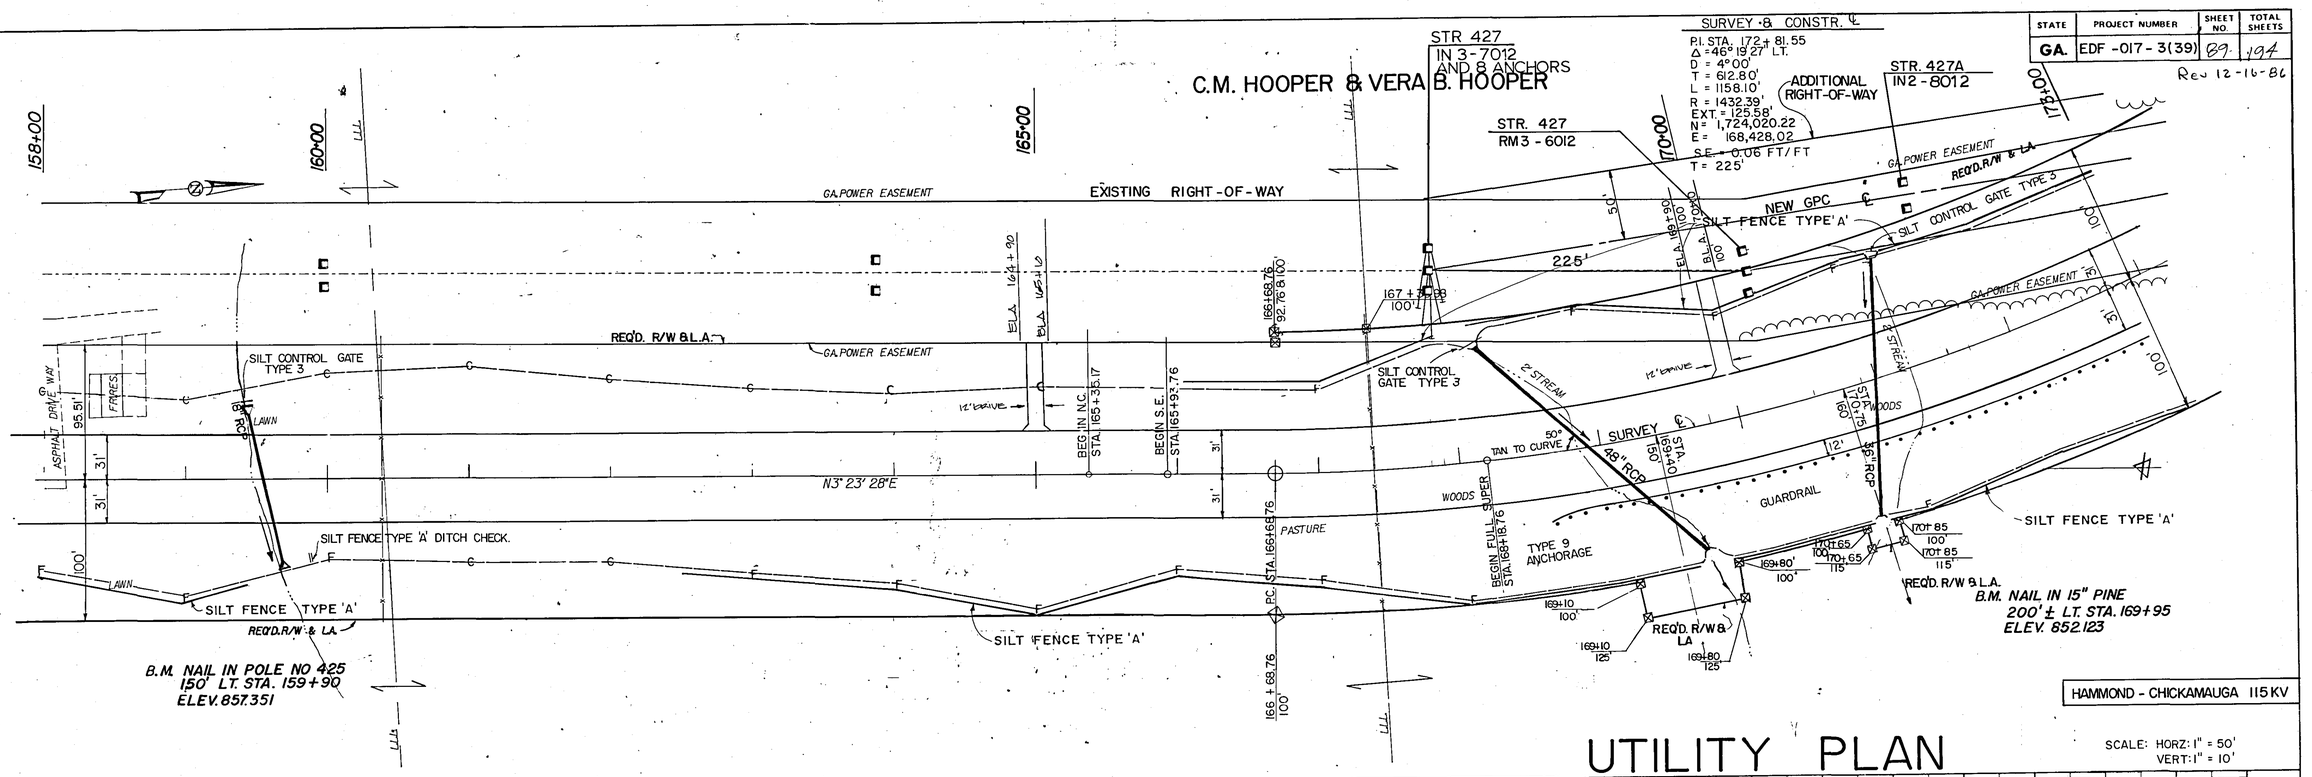

HAMMOND - CHICKAMAUGA 115 KV

UTILITY PLAN

SCALE: HORZ: 1" = 50'
VERT: 1" = 10'

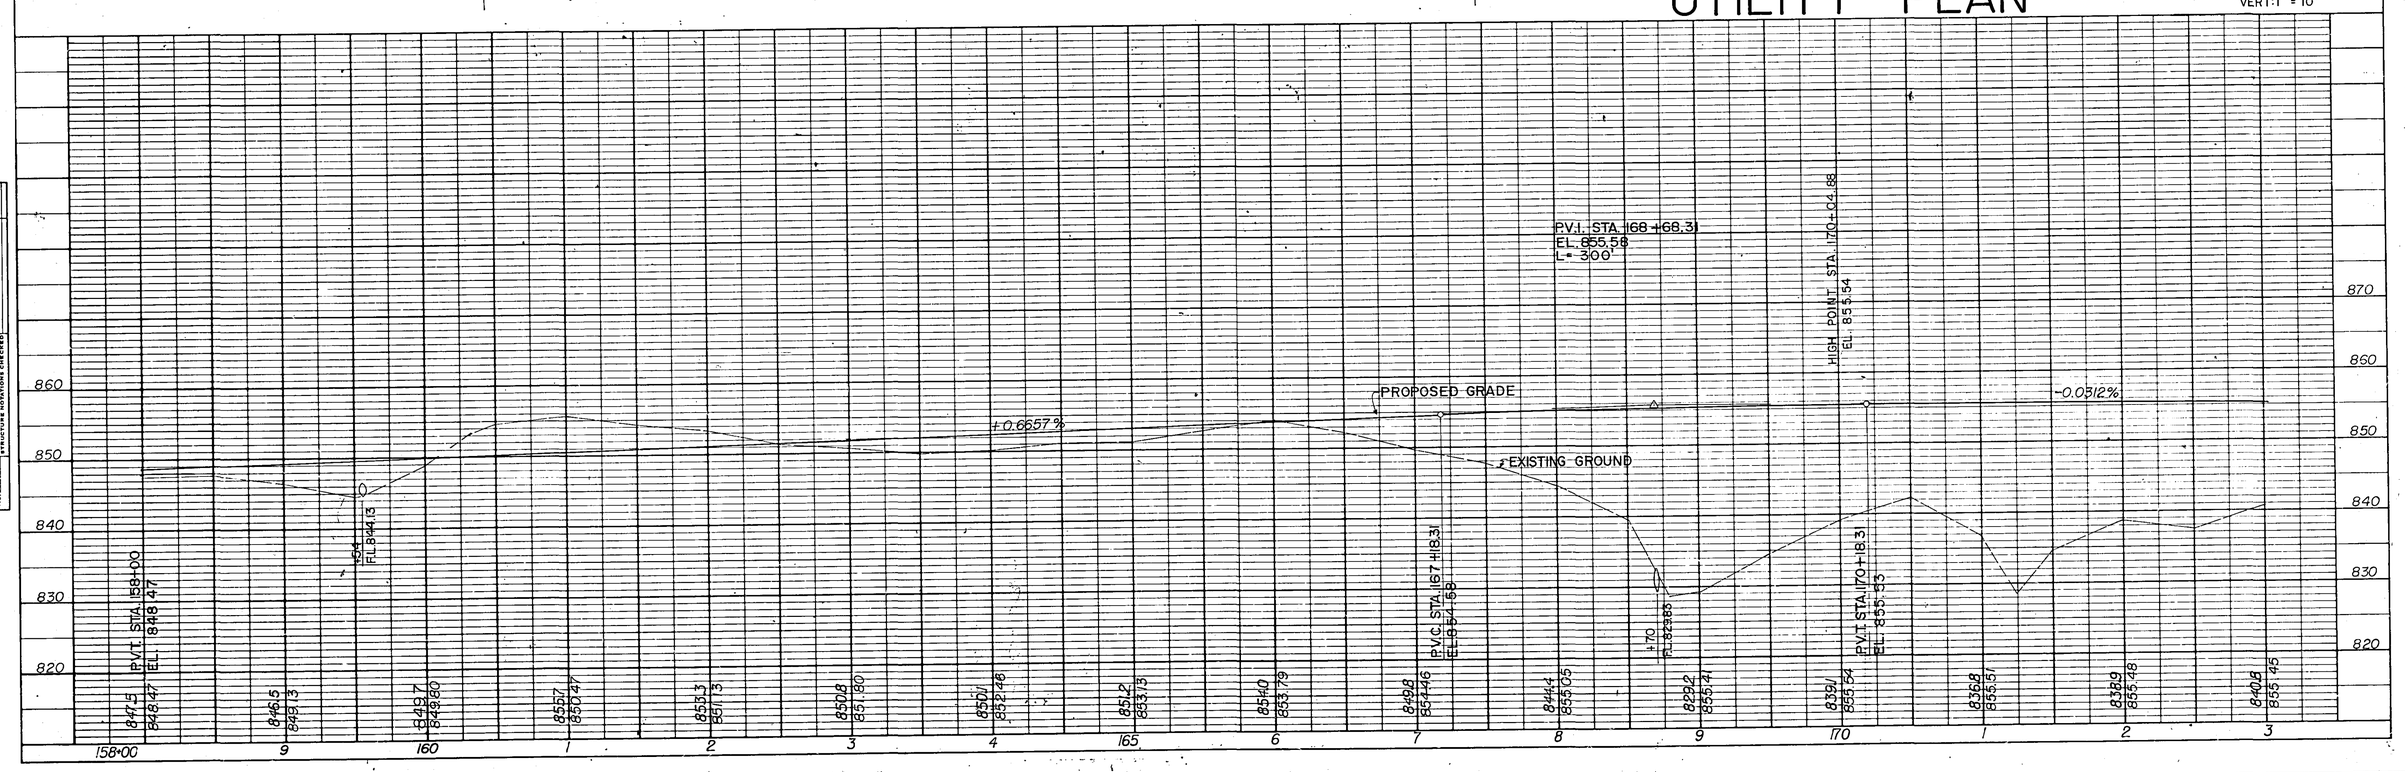

PLAN — NOTE BOOK — No. — SURVEYED — PLOTTED — ALIGNMENT CHECKED — VT. OF MAX. CHECKED — BY — DATE

PROFILE — NOTE BOOK — No. — GRADES CHECKED — R/W PLOTTED — STRUCTURE NOTATIONS CHECKED — BY — DATE

FORM EF00008