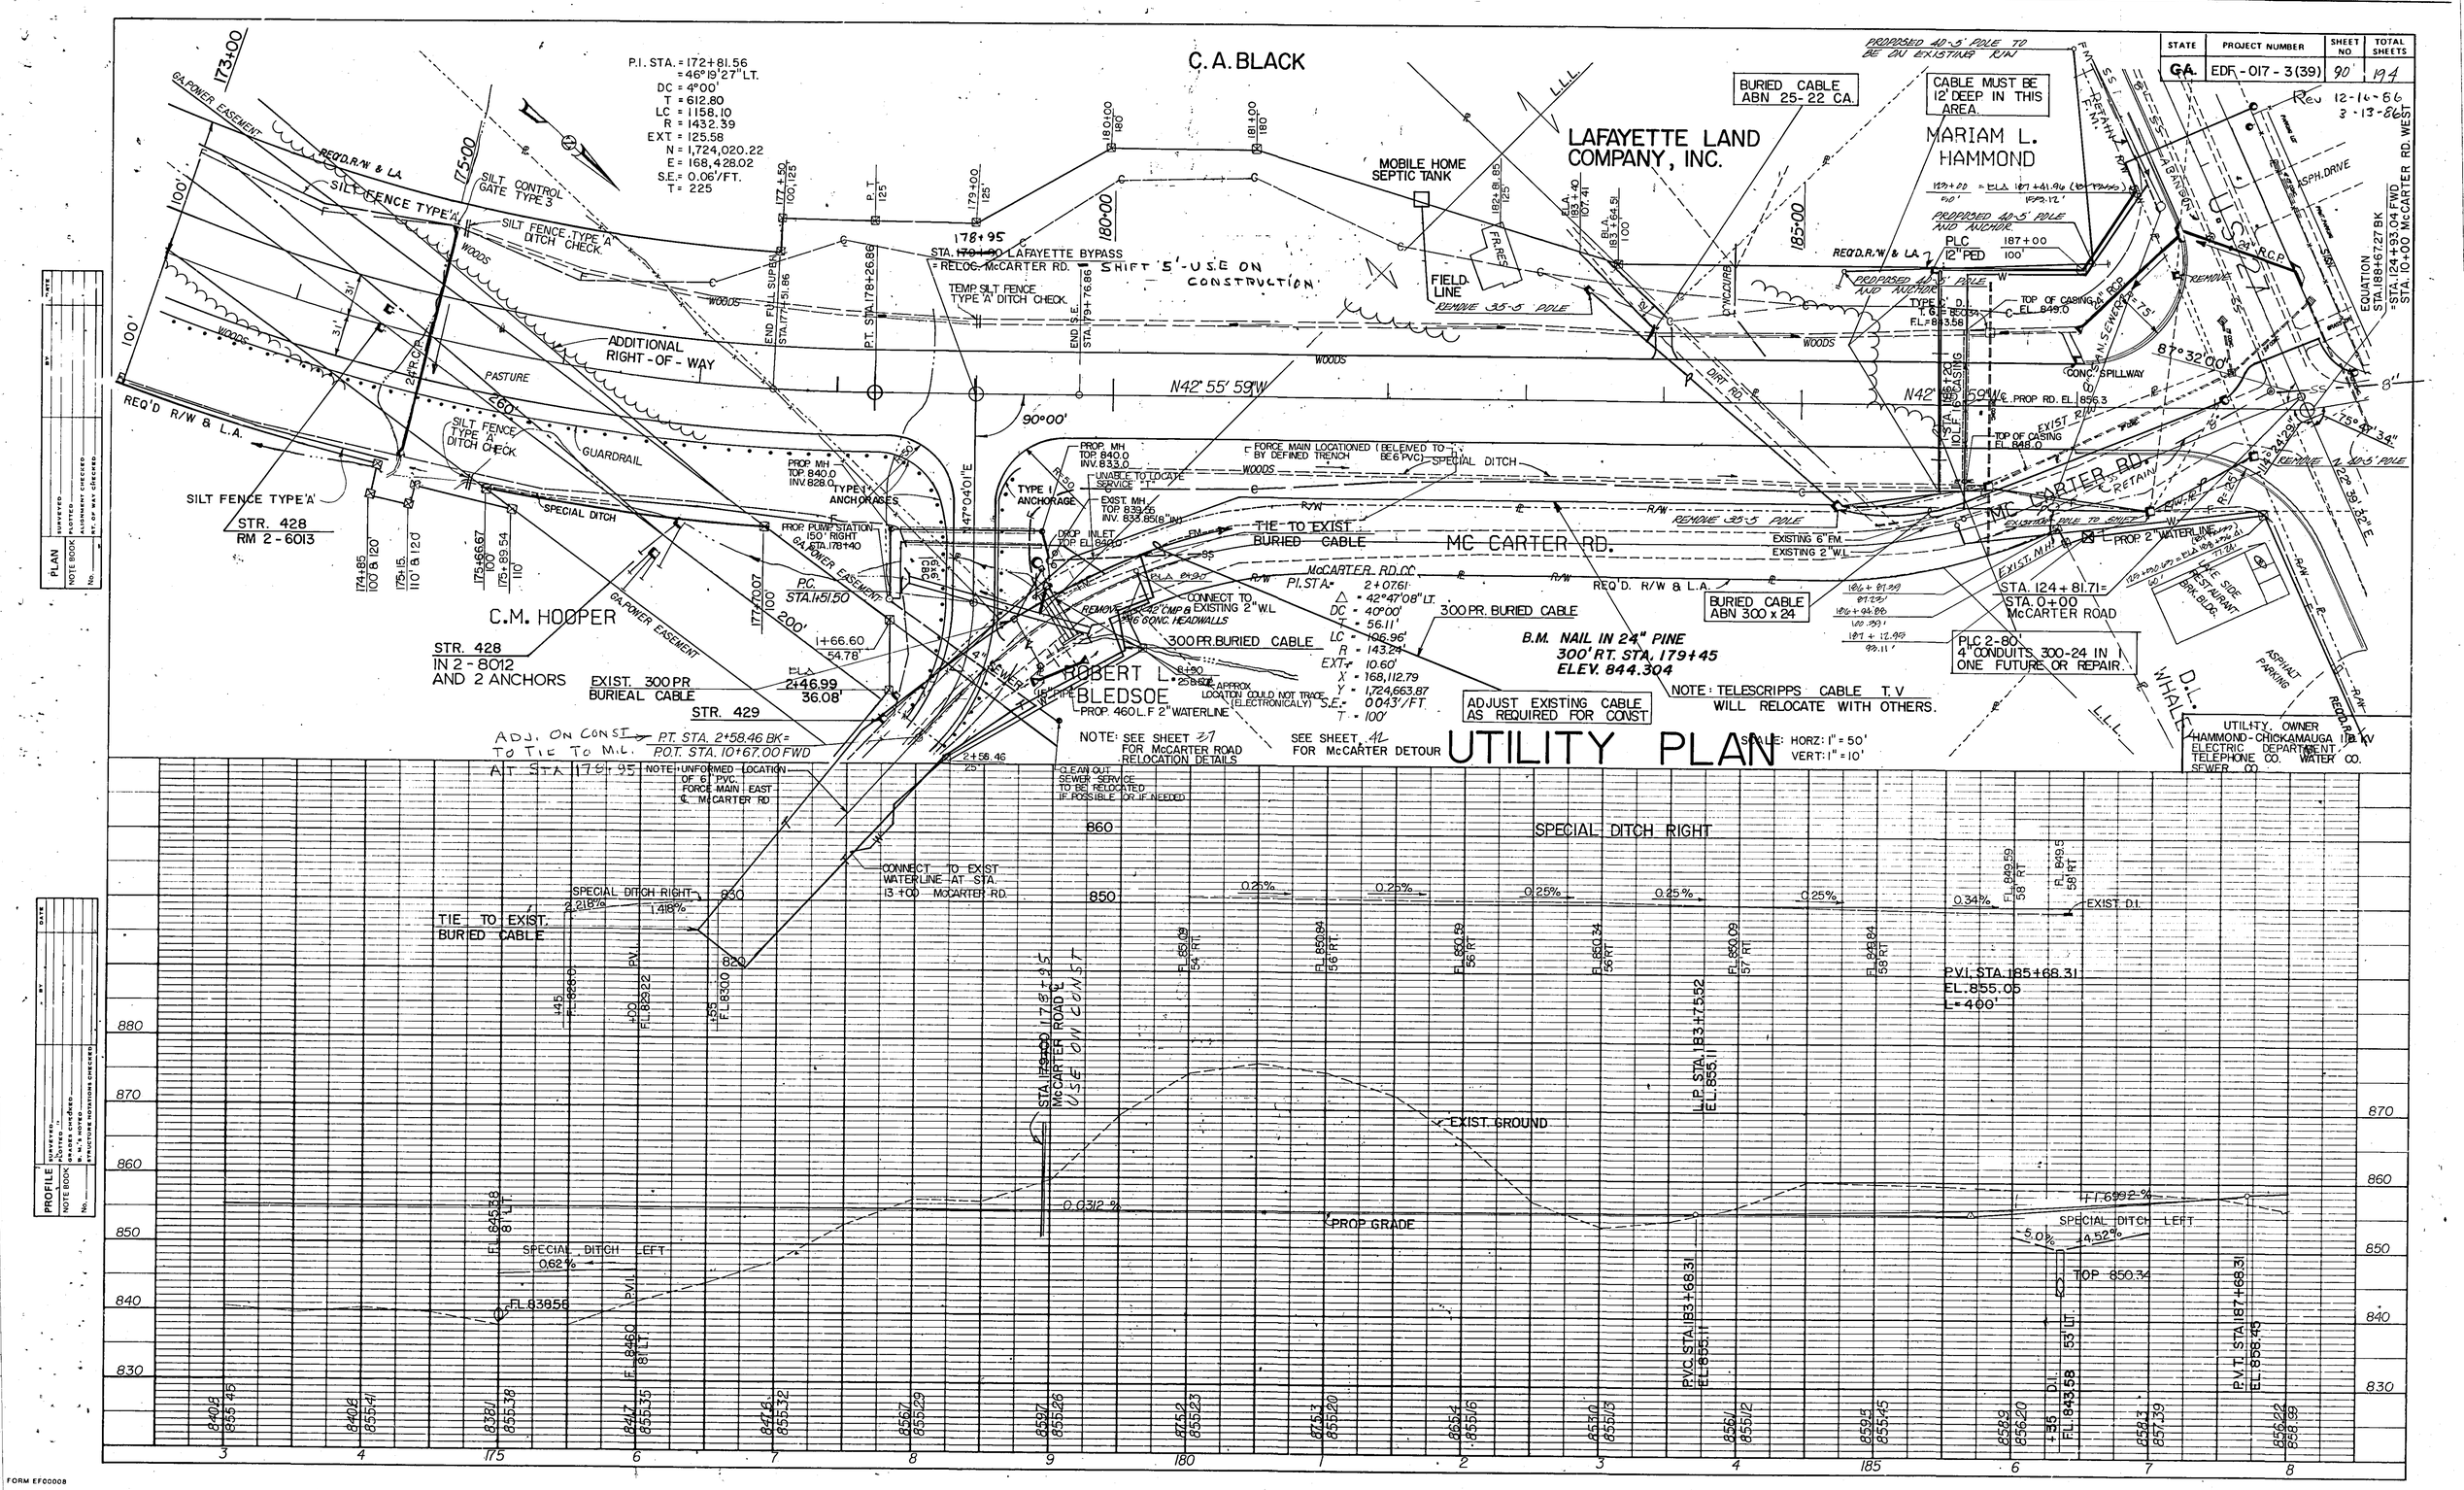

STATE | PROJECT NUMBER | SHEET NO | TOTAL SHEETS
GA. | EDF-017-3(39) | 90 | 194
Rev 12-16-86
3-13-86
C.A. BLACK
LAFAYETTE LAND COMPANY, INC.
MARIAM L. HAMMOND
MOBILE HOME SEPTIC TANK
FIELD LINE
BURIED CABLE ABN 25-22 CA.
CABLE MUST BE 12' DEEP IN THIS AREA.
P.I. STA. = 172+81.56
= 46°19'27" LT.
DC = 4°00'
T = 612.80
LC = 1158.10
R = 1432.39
EXT = 125.58
N = 1,724,020.22
E = 168,428.02
S.E. = 0.06'/FT.
T = 225
SILT CONTROL GATE TYPE 3
SILT FENCE TYPE 'A'
SILT FENCE TYPE 'A' DITCH CHECK
ADDITIONAL RIGHT-OF-WAY
PASTURE
GUARDRAIL
SPECIAL DITCH
REQ'D R/W & L.A.
GA. POWER EASEMENT
STR. 428
RM 2-6013
C.M. HOOPER
STR. 428
IN 2-8012
AND 2 ANCHORS
EXIST. 300 PR BURIEAL CABLE
STR. 429
ADJ. ON CONST TO TIE TO M.L. AT STA 179+95
P.T. STA. 2+58.46 BK=
P.O.T. STA. 10+67.00 FWD
NOTE: UNFORMED LOCATION OF 6" PVC. FORCE MAIN EAST ℄ McCARTER RD
STA. 179+90 LAFAYETTE BYPASS = RELOC. McCARTER RD.
SHIFT 5' - USE ON CONSTRUCTION
TEMP. SILT FENCE TYPE 'A' DITCH CHECK.
N42° 55' 59"W
90°00'
PROP. MH TOP 840.0 INV. 828.0
PROP. MH TOP 840.0 INV. 833.0
TYPE 1 ANCHORAGES
TYPE 1 ANCHORAGE
PROP. PUMP STATION 150' RIGHT STA. 178+40
P.C. STA. 1+51.50
FORCE MAIN LOCATIONED (BELIEVED TO BE 6" PVC) BY DEFINED TRENCH
UNABLE TO LOCATE SERVICE
EXIST. MH TOP 839.55 INV. 833.85 (8" IN)
DROP INLET TOP EL. 840.0
TIE TO EXIST. BURIED CABLE
MC CARTER RD.
McCARTER RD. CC
P.I. STA. = 2+07.61
Δ = 42°47'08" LT.
DC = 40°00'
T = 56.11'
LC = 106.96'
R = 143.24'
EXT = 10.60'
X = 168,112.79
Y = 1,724,663.87
S.E. = 0.043'/FT.
T = 100'
300 PR. BURIED CABLE
CONNECT TO EXISTING 2" W.L.
REMOVE 42" CMP & 6" CONC. HEADWALLS
ROBERT L. BLEDSOE
PROP. 460 L.F. 2" WATERLINE
APPROX LOCATION COULD NOT TRACE (ELECTRONICALLY)
NOTE: SEE SHEET 37 FOR McCARTER ROAD RELOCATION DETAILS
SEE SHEET 42 FOR McCARTER DETOUR
CLEAN OUT SEWER SERVICE TO BE RELOCATED IF POSSIBLE OR IF NEEDED
B.M. NAIL IN 24" PINE
300' RT. STA. 179+45
ELEV. 844.304
ADJUST EXISTING CABLE AS REQUIRED FOR CONST
NOTE: TELESCRIPPS CABLE T.V WILL RELOCATE WITH OTHERS.
BURIED CABLE ABN 300 x 24
STA. 124+81.71 = STA. 0+00 McCARTER ROAD
PLC 2-80' 4" CONDUITS 300-24 IN 1 ONE FUTURE OR REPAIR.
PROP. 2" WATERLINE
EXISTING 6" F.M.
EXISTING 2" W.L.
PROPOSED 40-5' POLE TO BE ON EXISTING R/W
PROPOSED 40-5' POLE AND ANCHOR
PLC 12" PED
187+00
100'
TOP OF CASING EL. 849.0
CONC. SPILLWAY
PROP. RD. EL. 856.3
TOP OF CASING EL. 848.0
EXIST. RIM
EXISTING POLE TO SHIFT
EXIST. MH
LAKE SIDE RESTAURANT BRK. BLDG.
ASPHALT PARKING
D.L. WHALE
UTILITY PLAN
SCALE: HORZ: 1" = 50'
VERT: 1" = 10'
UTILITY OWNER
HAMMOND-CHICKAMAUGA 115 KV
ELECTRIC DEPARTMENT
TELEPHONE CO. WATER CO.
SEWER CO.
EQUATION STA. 188+67.27 BK = STA. 124+93.04 FWD
STA. 10+00 McCARTER RD. WEST
SPECIAL DITCH RIGHT
TIE TO EXIST. BURIED CABLE
CONNECT TO EXIST WATERLINE AT STA. 13+00 McCARTER RD.
STA. 179+00 178+95 McCARTER ROAD ℄ USE ON CONST
EXIST. GROUND
PROP. GRADE
SPECIAL DITCH LEFT
P.V.I. STA. 185+68.31
EL. 855.05
L = 400'
L.P. STA. 183+75.52
EL. 855.11
P.V.C. STA. 183+68.31
EL. 855.11
P.V.T. STA. 187+68.31
EL. 858.45
TOP 850.34
EXIST. D.I.
FORM EF00008