STATE	PROJECT NUMBER	SHEET NO.	TOTAL SHEETS
GA.	EDF-017-3(39)	102	194

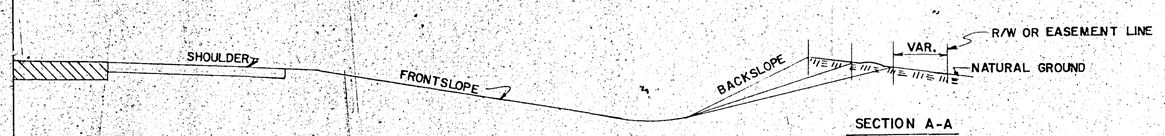

SECTION A-A

NORMAL DITCH SECTION

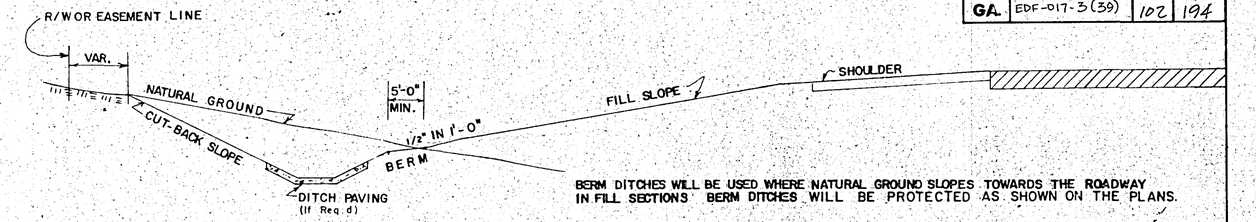

BERM DITCHES WILL BE USED WHERE NATURAL GROUND SLOPES TOWARDS THE ROADWAY IN FILL SECTIONS. BERM DITCHES WILL BE PROTECTED AS SHOWN ON THE PLANS.

SECTION D-D

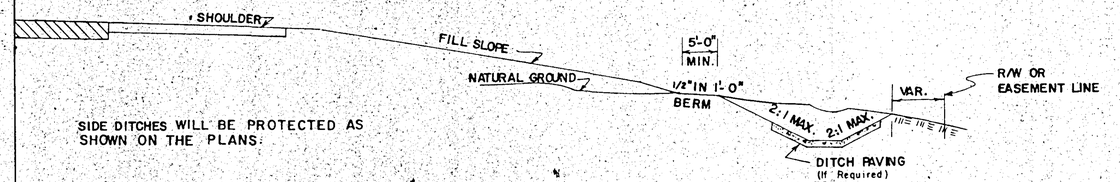

SIDE DITCHES WILL BE PROTECTED AS SHOWN ON THE PLANS.

SECTION B-B

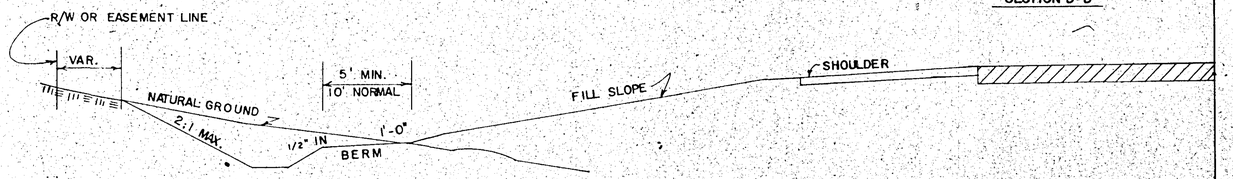

SOD DITCH CHECKS WILL BE USED IN BERM DITCHES ON GRADES OF 2.1% OR OVER AS SHOWN ON THE PLANS.

SECTION E-E

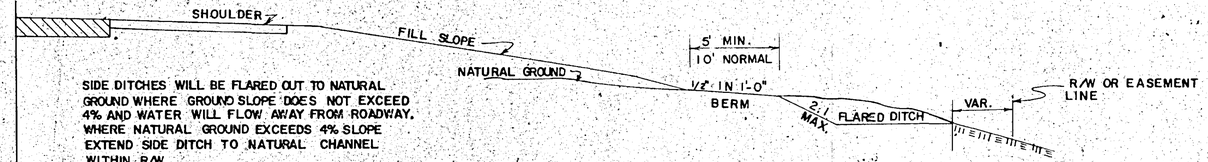

SIDE DITCHES WILL BE FLARED OUT TO NATURAL GROUND WHERE GROUND SLOPE DOES NOT EXCEED 4% AND WATER WILL FLOW AWAY FROM ROADWAY. WHERE NATURAL GROUND EXCEEDS 4% SLOPE EXTEND SIDE DITCH TO NATURAL CHANNEL WITHIN R/W.

SECTION C-C

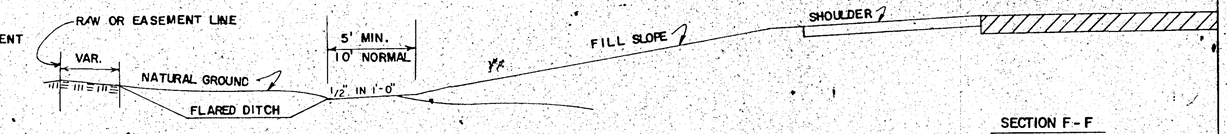

UNPAVED BERM DITCHES WILL BE FLARED OUT TO NATURAL GROUND AT INLETS OF CROSS DRAINS.

SECTION F-F

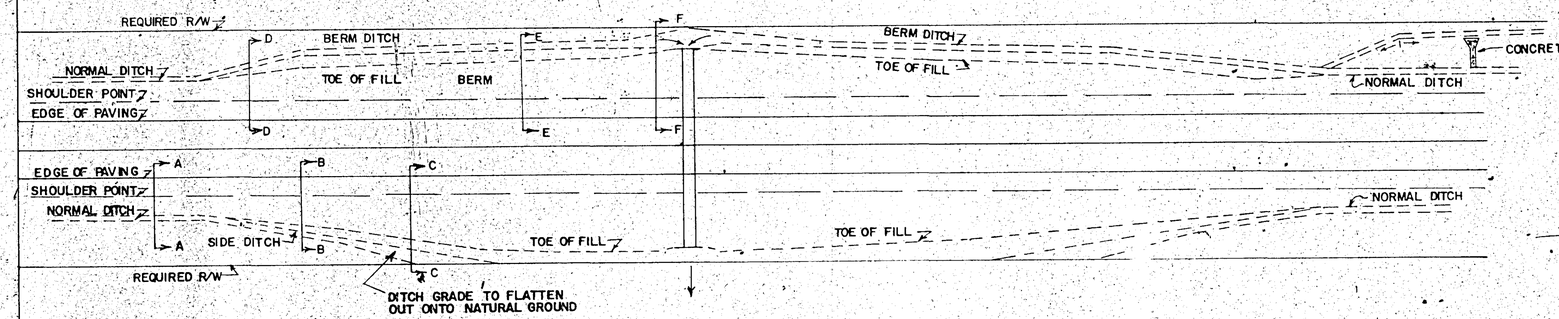

SIDE DITCHES TO TAIL OUT WATER FROM LONG CUT SECTIONS WILL BE PROTECTED AS DESIGNATED ON THE PLANS OR AS DIRECTED BY THE ENGINEER.

SPOIL AREA FOR UNCLASSIFIED EXCAVATION FROM SURFACE DITCH

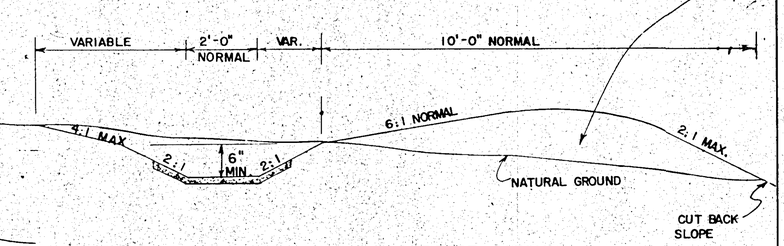

DETAIL OF SURFACE DITCHES

NOTE: SURFACE DITCHES WILL BE REQUIRED AT THE TOP OF CUT SLOPES WHERE SHOWN ON THE PLANS OR WHERE IT IS DETERMINED BY THE ENGINEER ON CONSTRUCTION THAT THEIR USE IS ESSENTIAL. IN GENERAL, SURFACE DITCHES WILL BE REQUIRED WHERE THE SLOPE OF THE NATURAL GROUND AT THE TOP OF THE CUT DRAINS TOWARDS THE ROADWAY AND THE MATERIAL IN THE BACK SLOPE IS SUBJECT TO EROSION. SURFACE DITCHES ARE TO BE PROTECTED AS SHOWN ON THE PLANS.

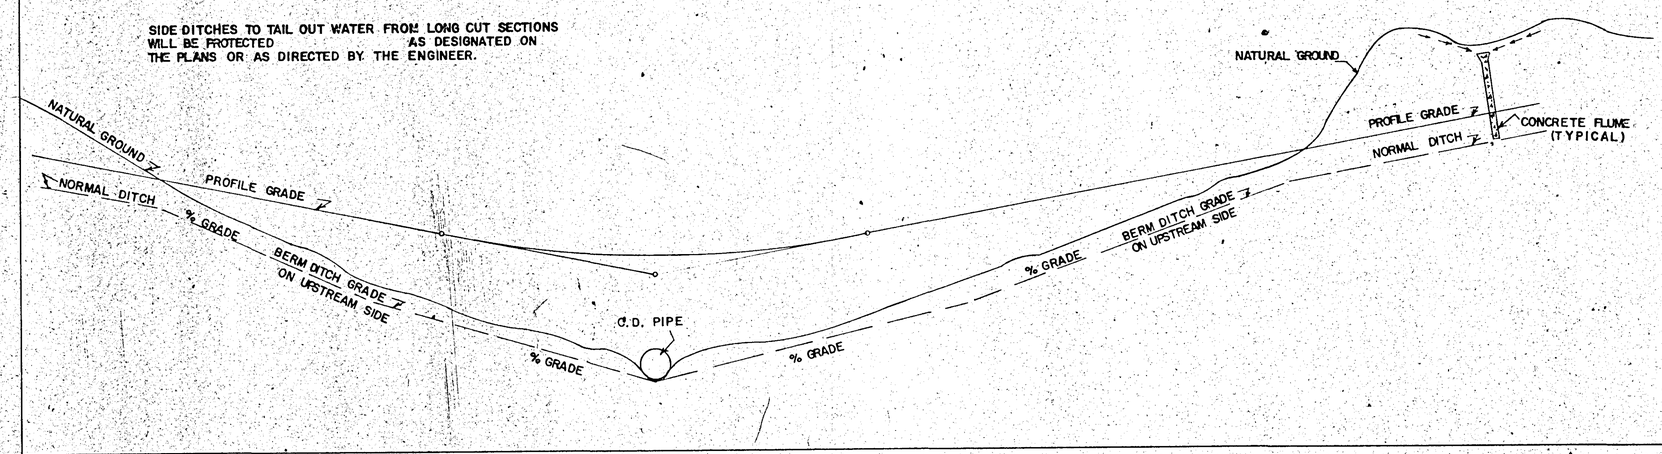

CONSTRUCTION DETAILS

BERM DITCHES
SIDE DITCHES
SURFACE DITCHES

REV. & REDR. JULY, 1980

NO SCALE

D-7

FORM EF3