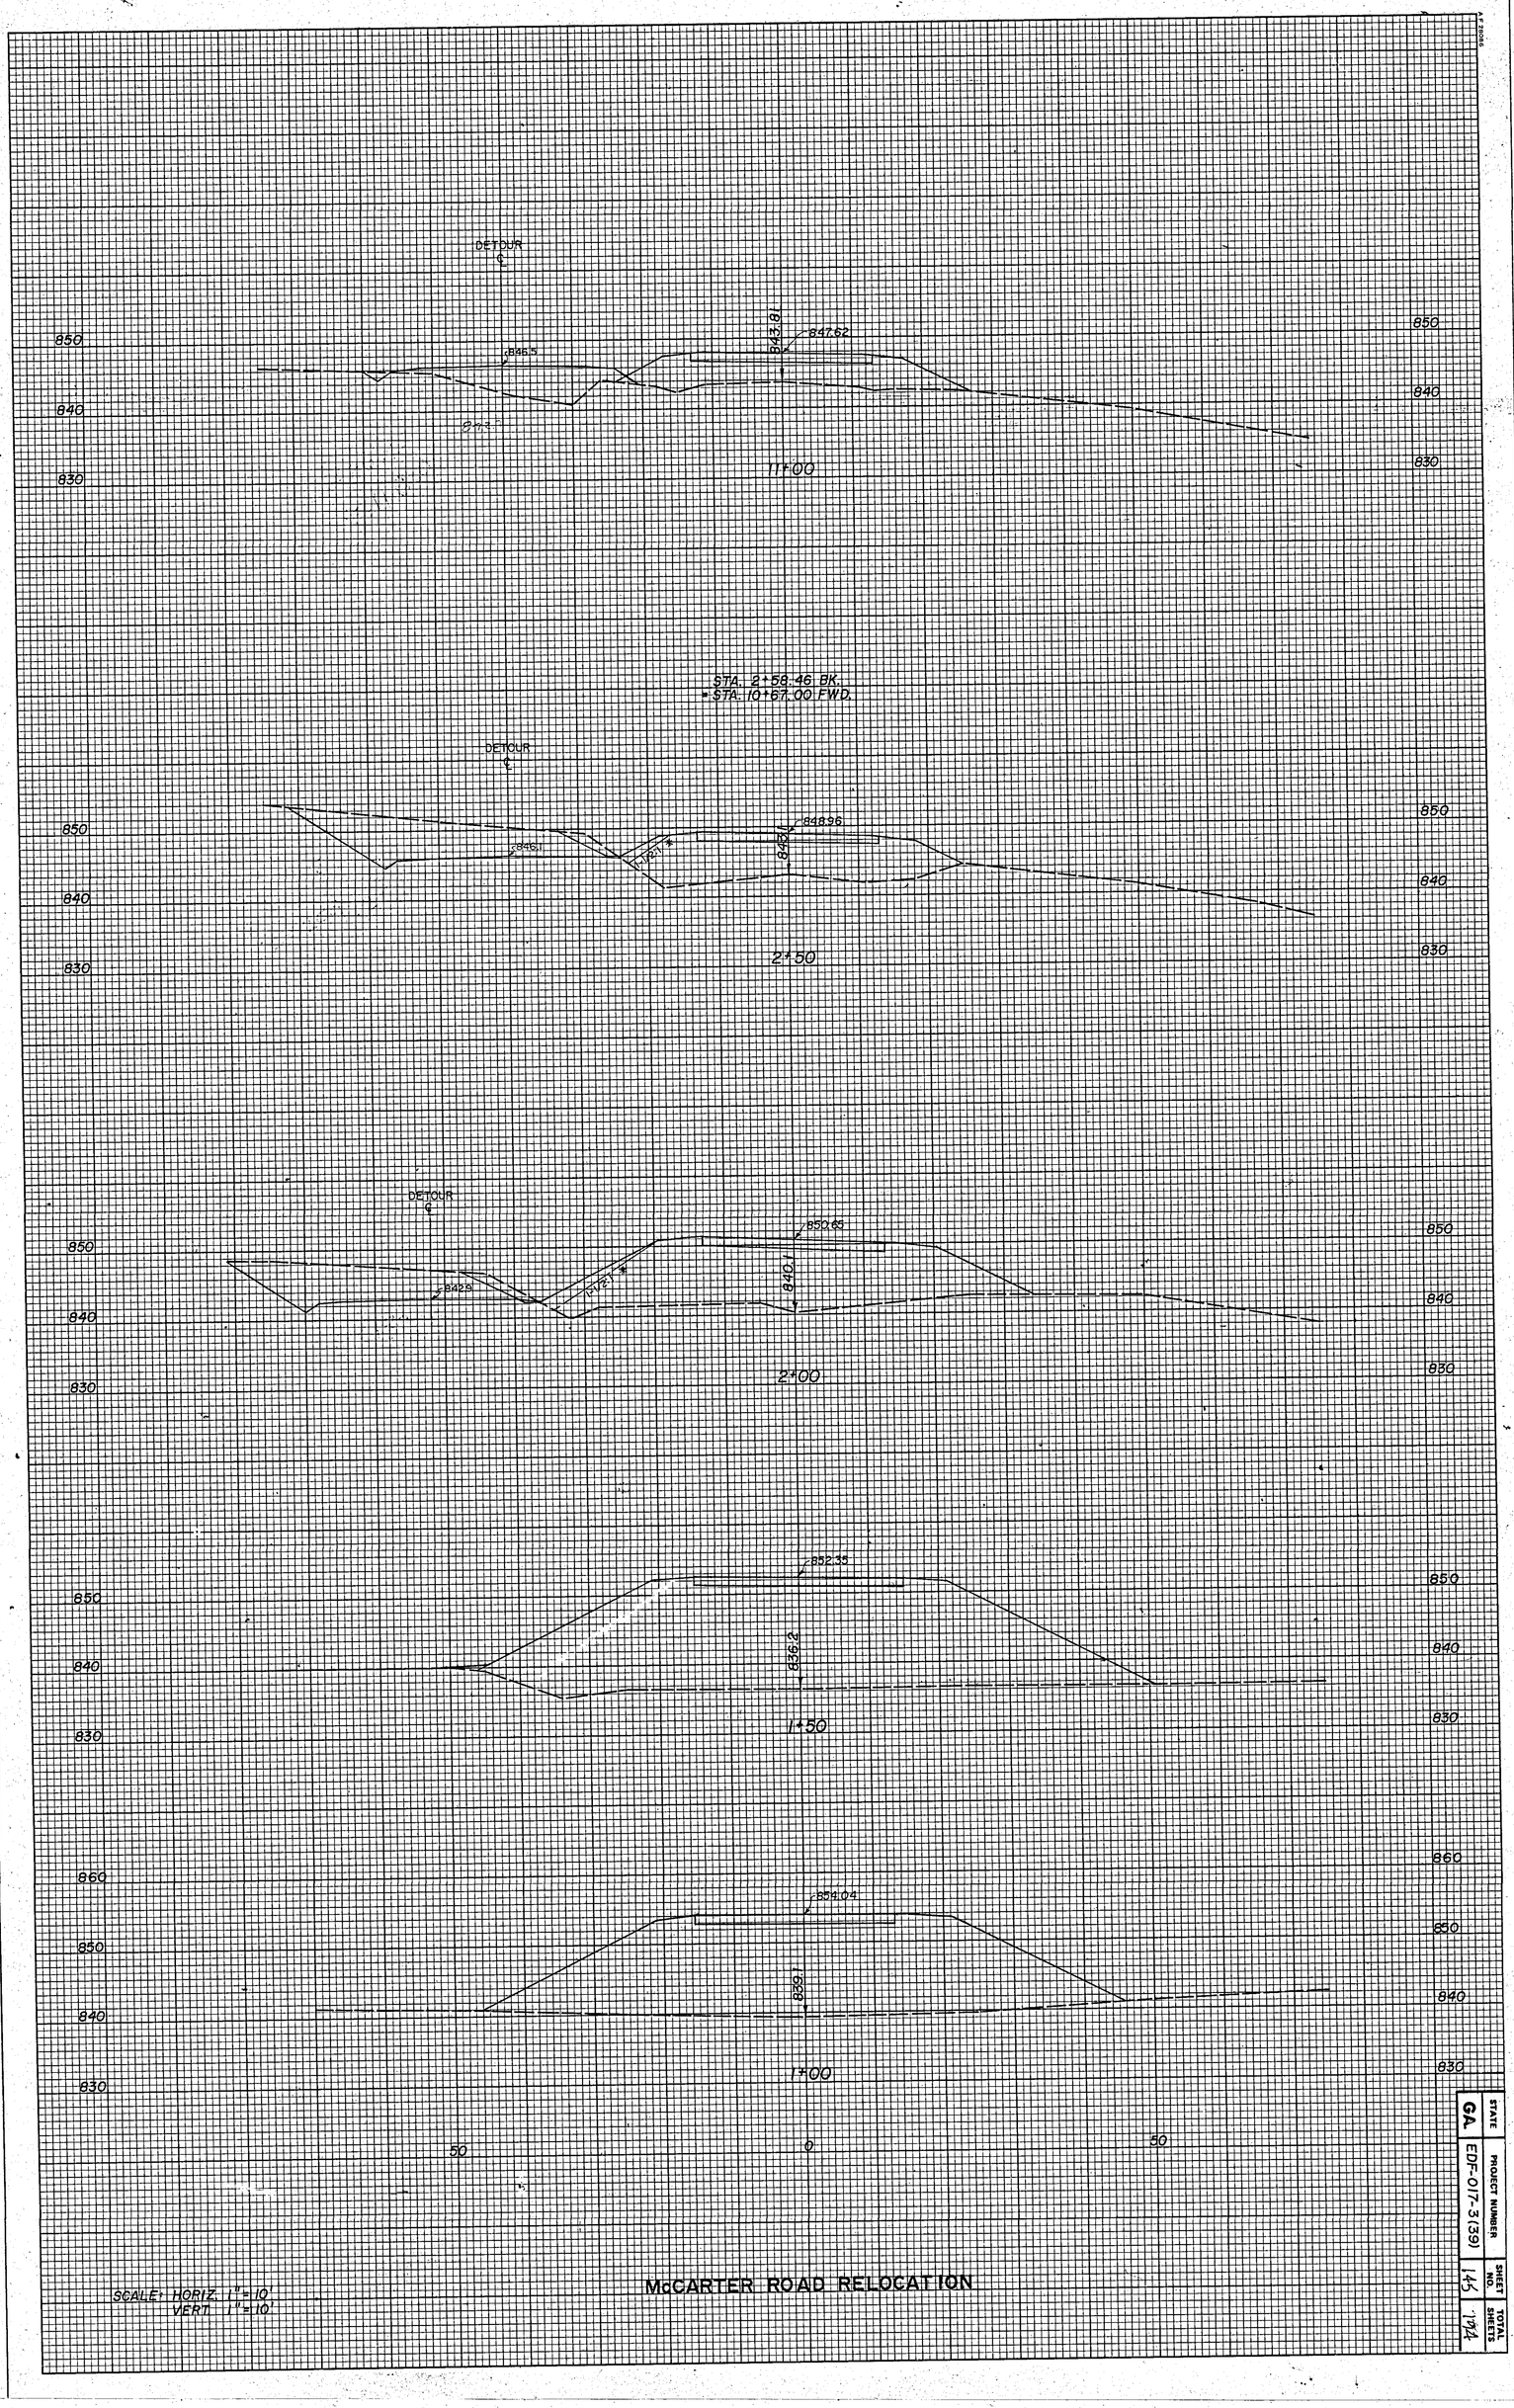

STATE	PROJECT NUMBER	SHEET NO.	TOTAL SHEETS
GA	EDF-017-3(39)	145	194

FORM EF7