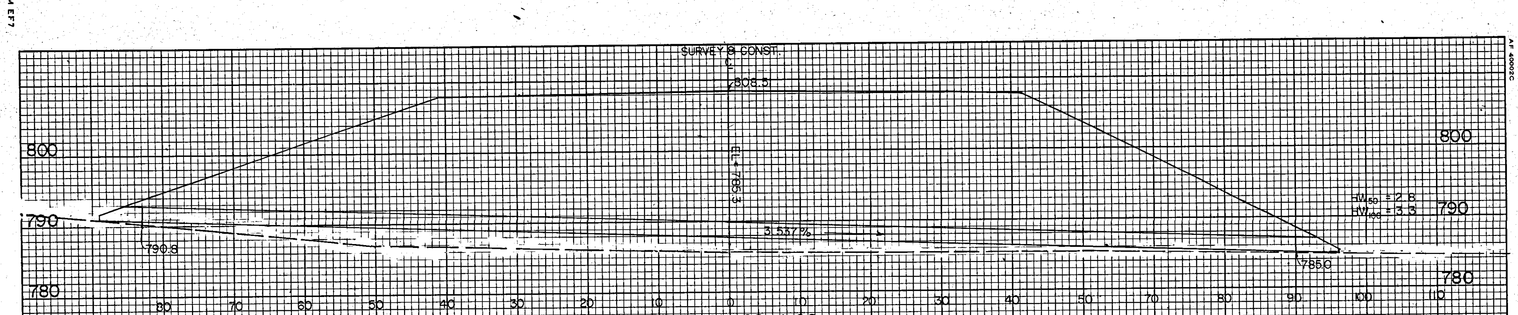

STATION 82+90

REQ'D 164 L.F. - 24" STORM DRAIN PIPE
2 FLARED END SECTIONS
GA. STD. 1120

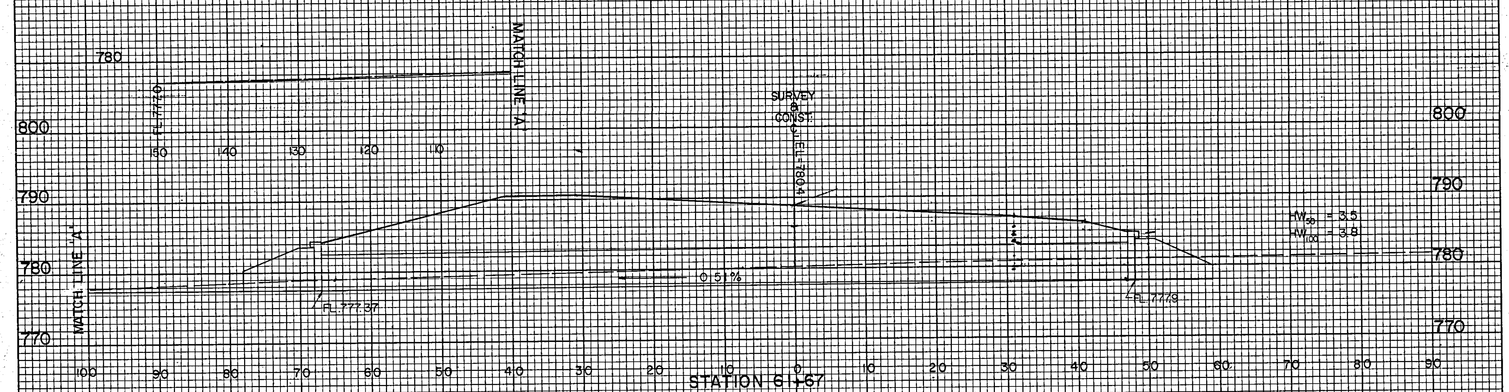

STATION 61+67

REQ'D 104 L.F. 7'x5' CONC. BOX CULVERT
GA. STD. 2323 & 2332

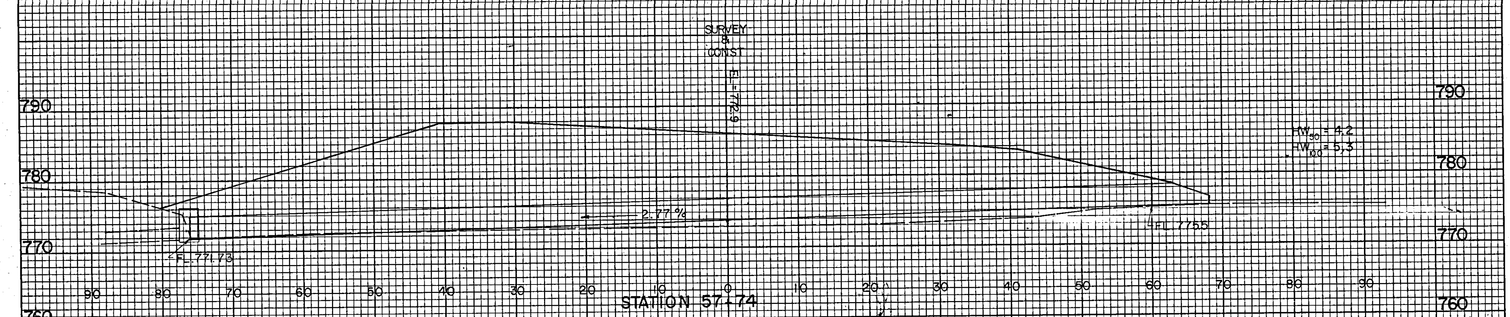

STATION 57+74

REQ'D 136 L.F. - 36" STORM DRAIN PIPE
1 FLARED END SECT. (RIGHT SIDE) GA. STD. 1120
1 JUNCTION BOX H = 4'-9 1/2" W = 5'-8" (LEFT SIDE) GA. STD. 9031-U
REMOVE EXISTING 6' HEADWALL (LEFT SIDE)

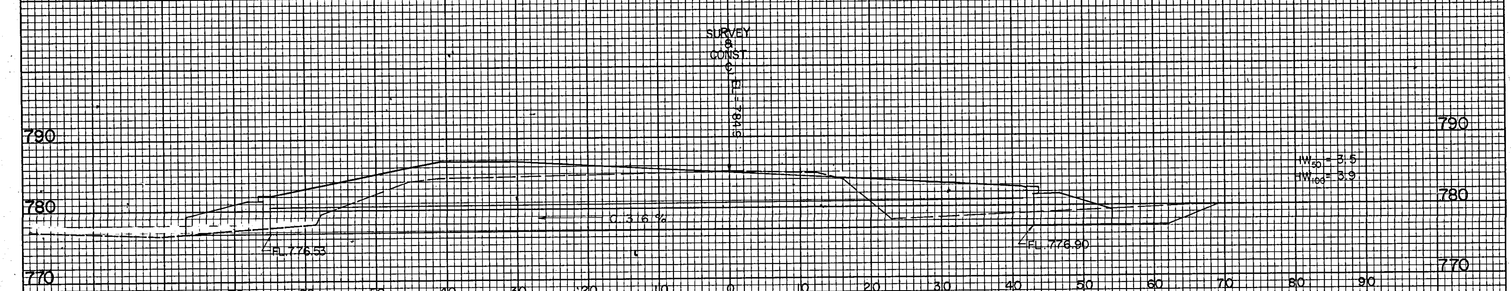

STATION 52+80.20

REQ'D 117 L.F. - 7'x4' CBC
W/ APRONS (EACH SIDE)
GA. STD. 2323, 2332

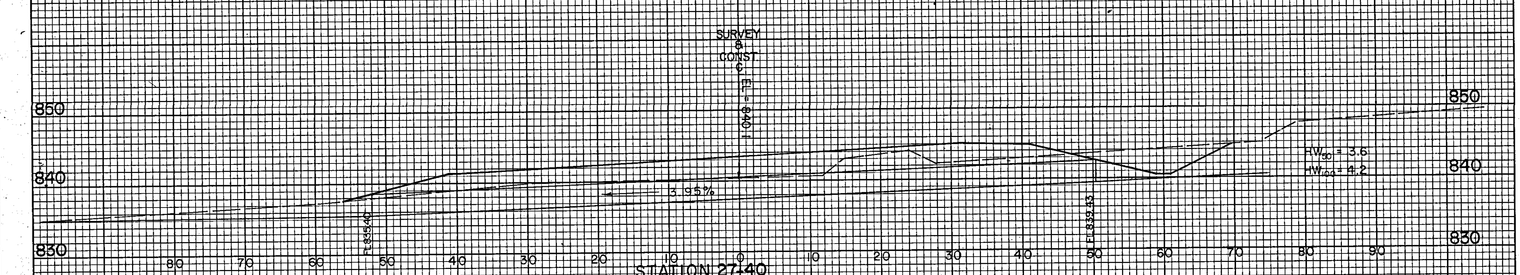

STATION 27+40

REQ'D 102 L.F. - 36" STORM DRAIN PIPE
INLET & OUTLET HEADWALLS
GA. STD. 1125

DRAINAGE CROSS SECTIONS
BYPASS

STATE	PROJECT NUMBER	SHEET NO.	TOTAL SHEETS
GA.	EDF-017-3(39)	149	194