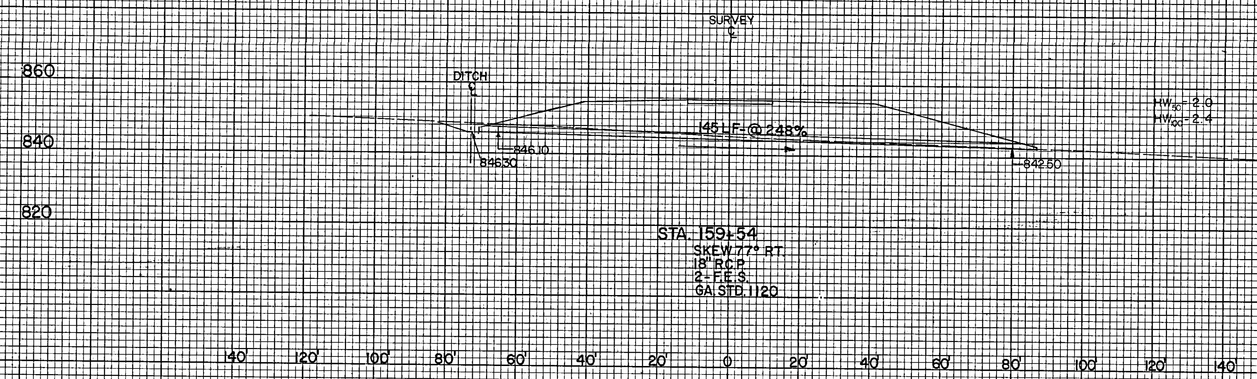

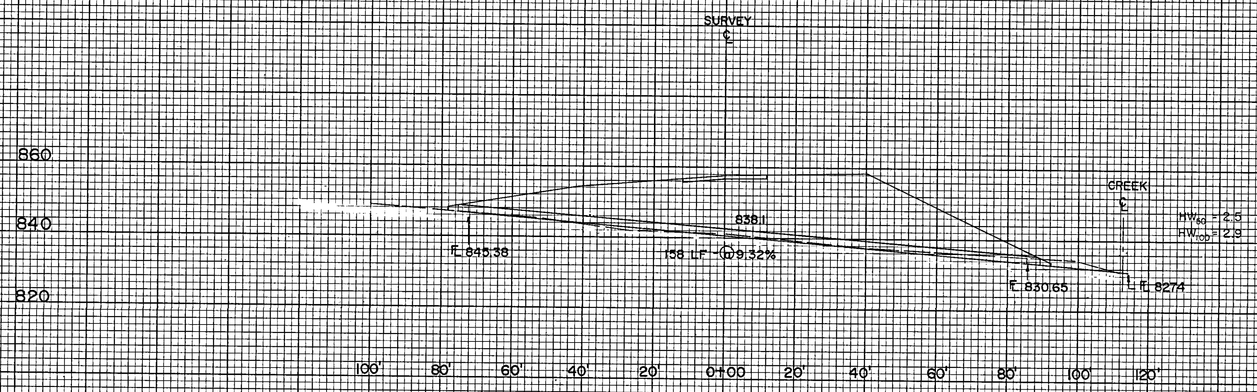

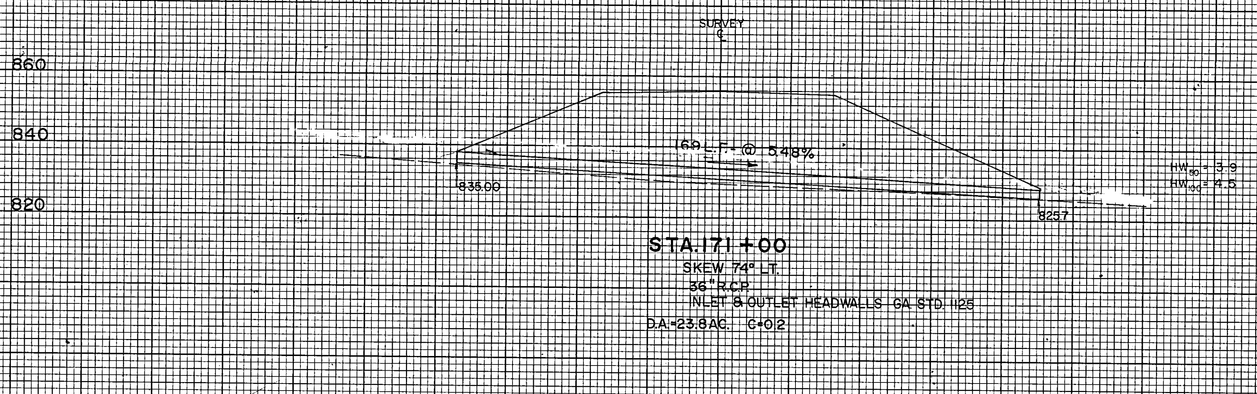

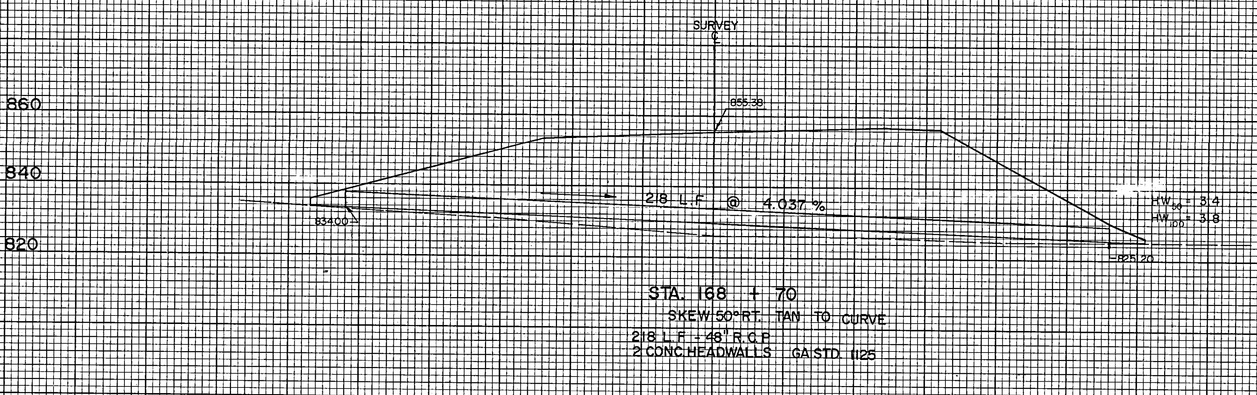

DRAINAGE CROSS-SECTIONS

BY-PASS

SCALE: HORZ: 1" = 20'
VERT: 1" = 20'

STATE	PROJECT NUMBER	SHEET NO.	TOTAL SHEETS
GA	EDFR 017-3(39)	151	194