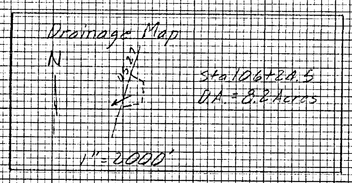

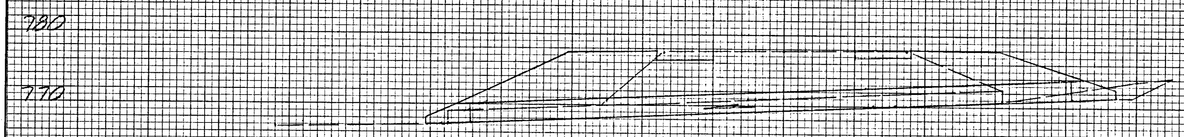

106+24.50 Skew 66°-30' Rt.
In Place 88 Lin. Ft. Storm Drain Pipe 18 In. (Remove)
Reqd. 85 Lin. Ft. Storm Drain Pipe 30 In.
2 Flared End Sections Lt. & Rt.
1.8 Sq. Yd. Sand Cement Bag Rip Rap 8 In. For Toewall Lt.

U.S. 27 EXTENTION

Drainage X-Section
1" = 10' Horz.
1" = 10' Vert.
U.S. 27

STATE	PROJECT NUMBER	SHEET NO.	TOTAL SHEETS
GA.	F-017-3(39)	154A	194

Rev. 3-13-87
Added to Plans