STATE	PROJECT NUMBER	SHEET NO.	TOTAL SHEETS
GA	EDF-017-3(39)	14A	94

ADDED TO PLANS 1-5-89

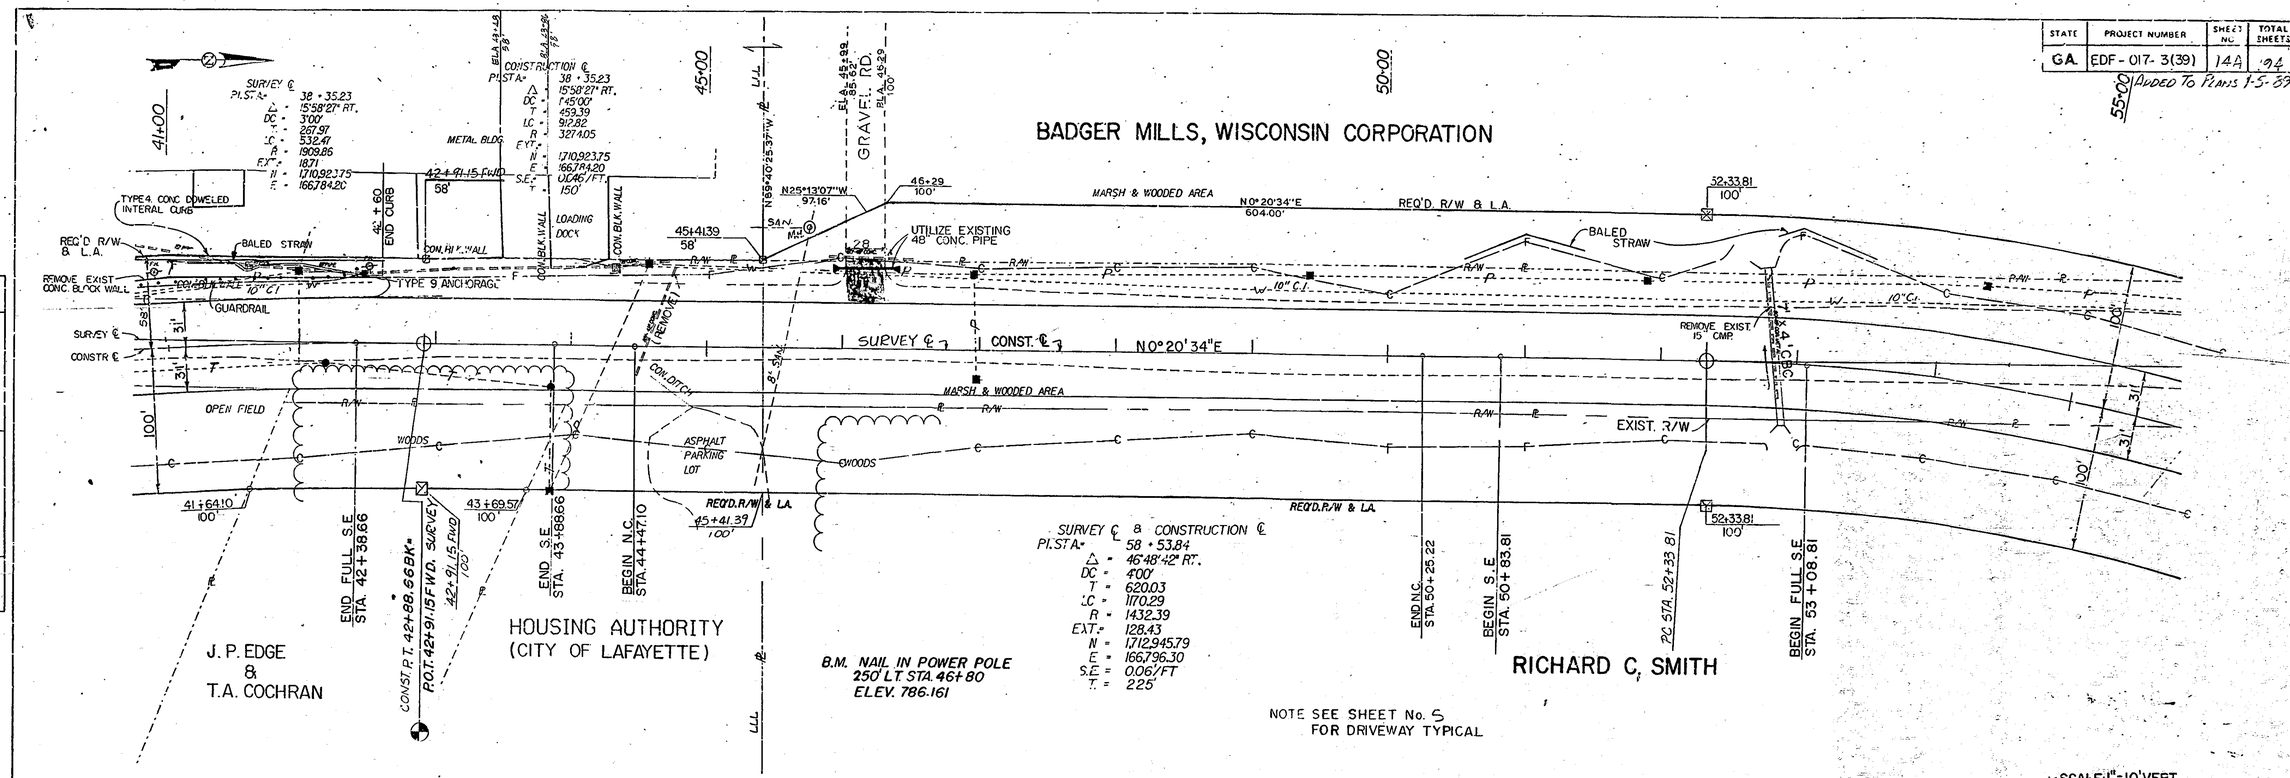

PLAN

PROFILE

CRM EF0C008