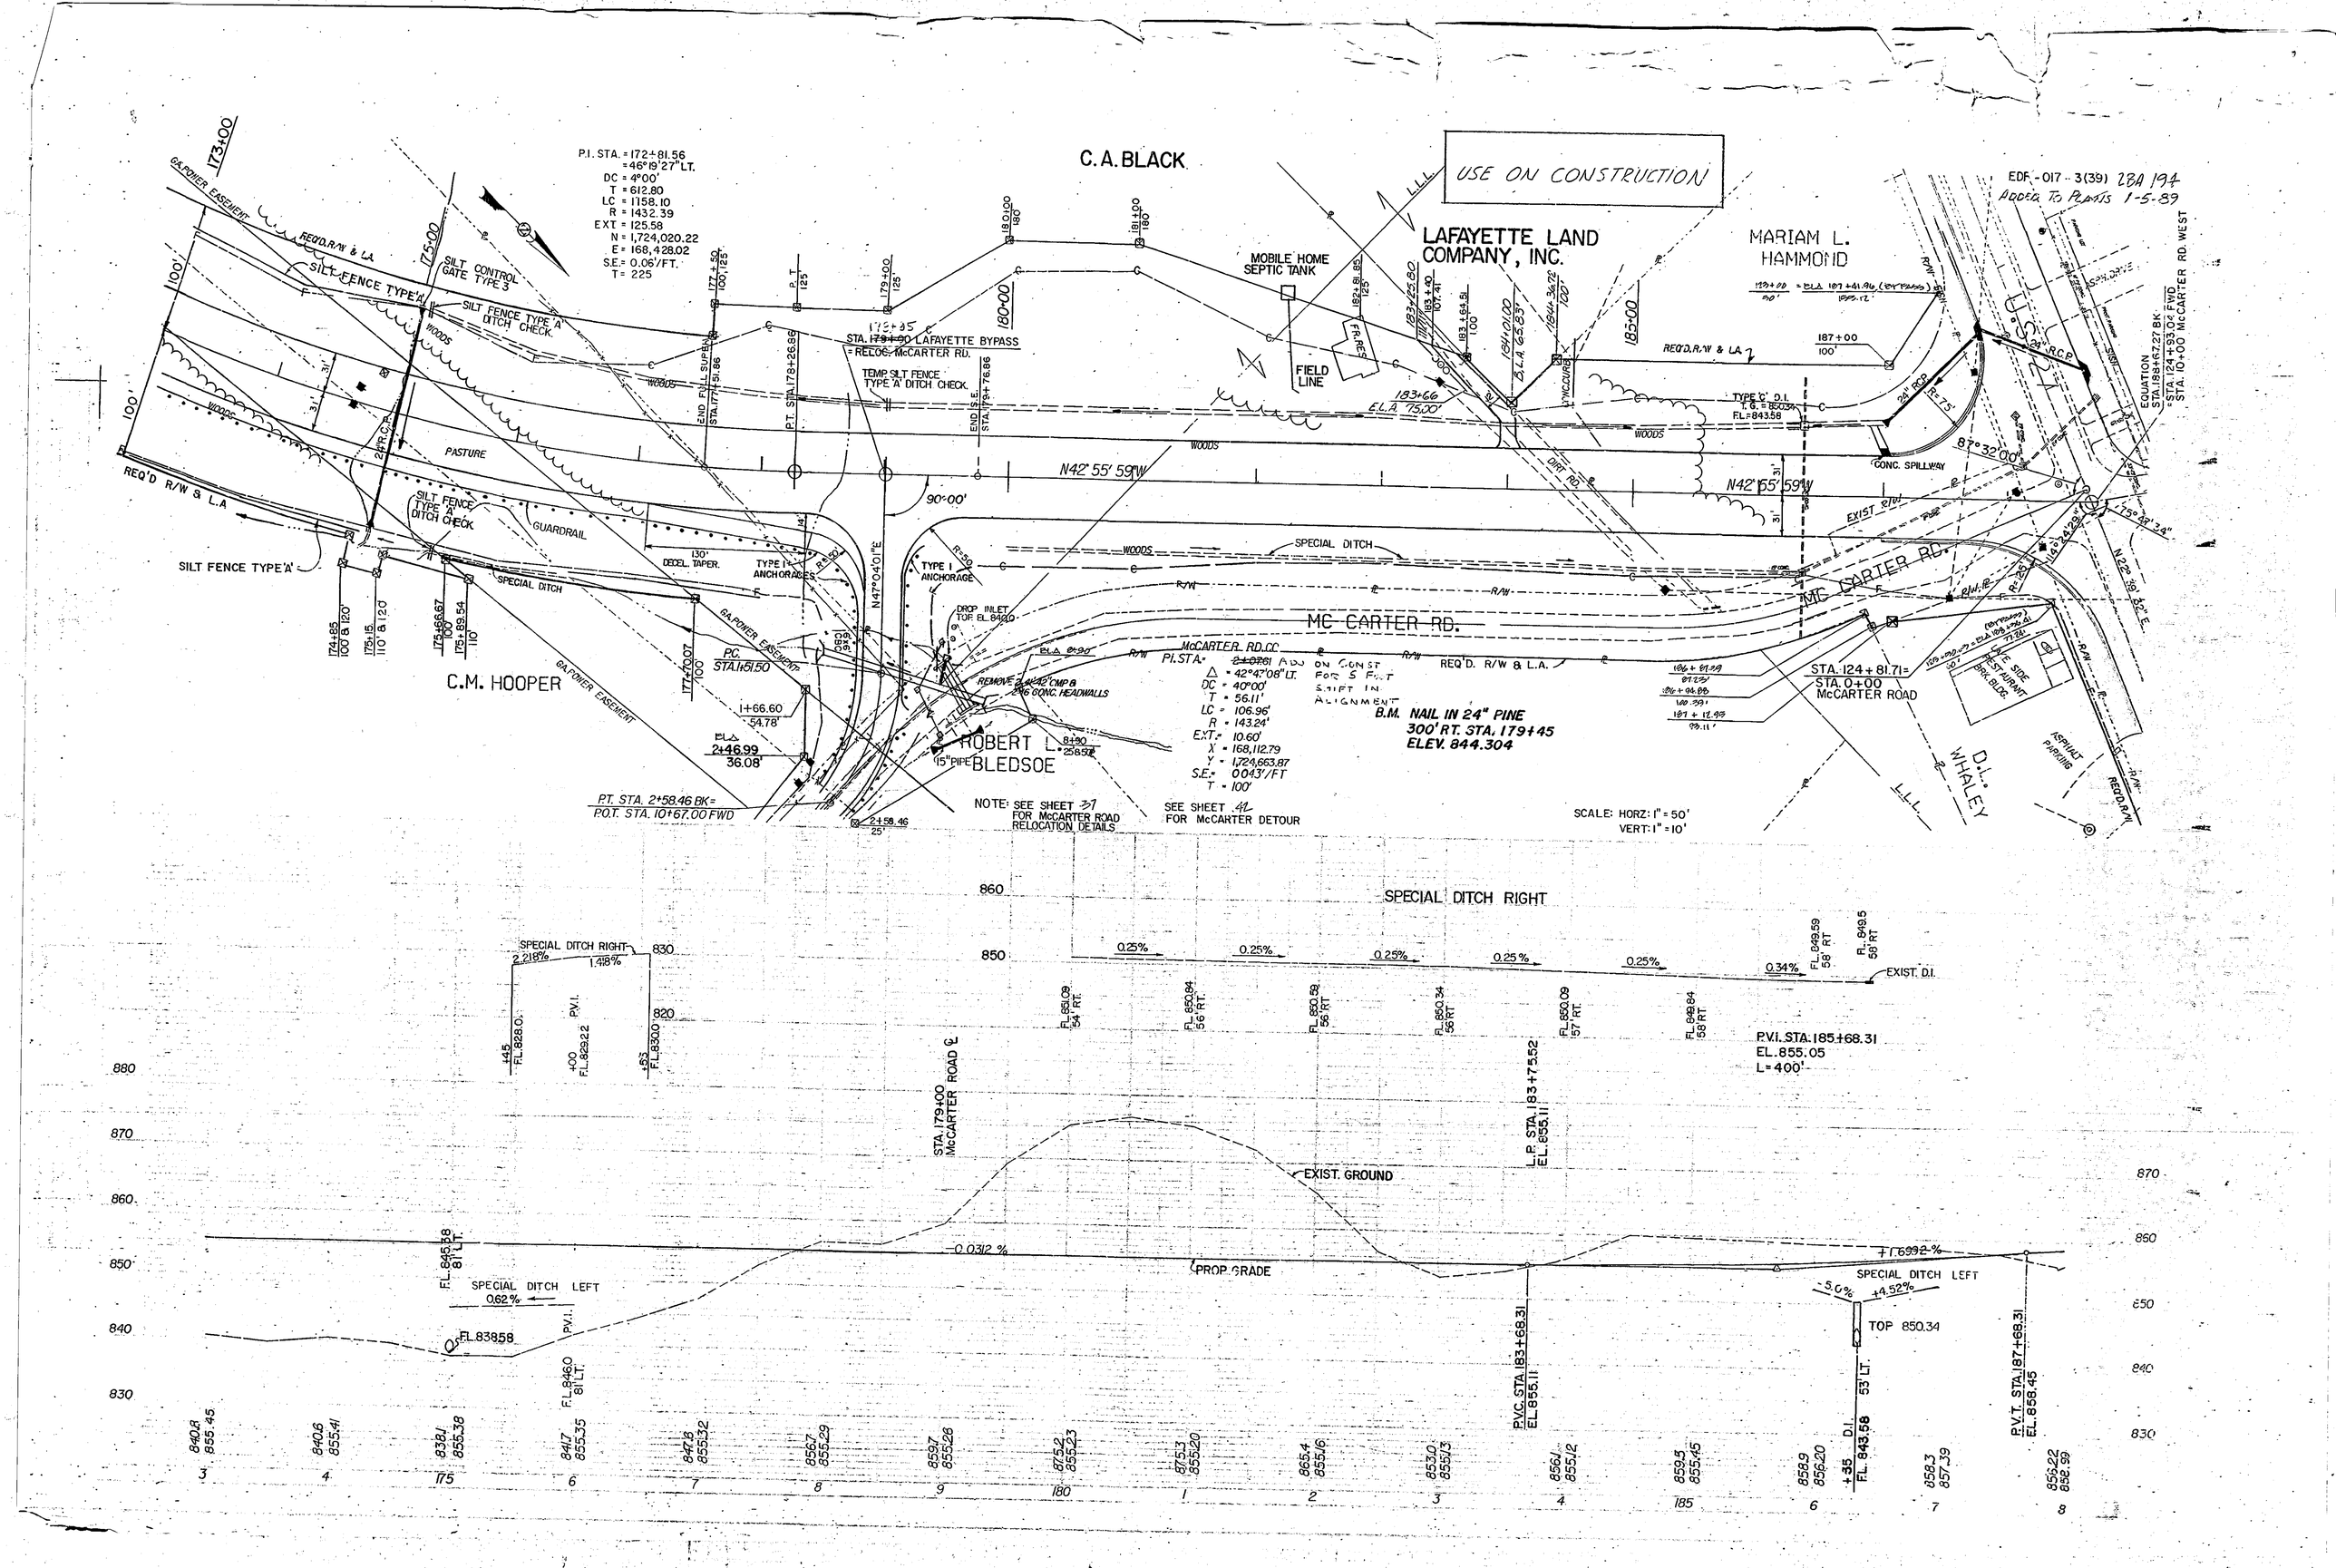

USE ON CONSTRUCTION
EDF-017-3(39) 28A 194
ADDED TO PLANS 1-5-89
C.A. BLACK
LAFAYETTE LAND COMPANY, INC.
MARIAM L. HAMMOND
MOBILE HOME SEPTIC TANK
FIELD LINE
P.I. STA. = 172+81.56
= 46°19'27" LT.
DC = 4°00'
T = 612.80
LC = 1158.10
R = 1432.39
EXT = 125.58
N = 1,724,020.22
E = 168,428.02
S.E. = 0.06'/FT.
T = 225
SILT CONTROL GATE TYPE 3
SILT FENCE TYPE 'A' DITCH CHECK
STA. 179+00 LAFAYETTE BYPASS = RELOC. McCARTER RD.
TEMP. SILT FENCE TYPE 'A' DITCH CHECK
PASTURE
GUARDRAIL
SPECIAL DITCH
TYPE 1 ANCHORAGES
DECEL. TAPER
DROP INLET TOP EL. 840.0
REMOVE 2-4'-42" CMP & 2-4'-6 CONC. HEADWALLS
N42°55'59"W
N47°04'01"E
90°00'
C.M. HOOPER
ROBERT L. BLEDSOE
15" PIPE
P.C. STA. 1+51.50
P.T. STA. 2+58.46 BK = P.O.T. STA. 10+67.00 FWD
McCARTER RD. CC
PI. STA. = 2+07.61 ADJ ON CONST FOR 5 FOOT SHIFT IN ALIGNMENT
Δ = 42°47'08" LT.
DC = 40°00'
T = 56.11'
LC = 106.96'
R = 143.24'
EXT. = 10.60'
X = 168,112.79
Y = 1,724,663.87
S.E. = 0.043'/FT
T = 100'
B.M. NAIL IN 24" PINE
300' RT. STA. 179+45
ELEV. 844.304
NOTE: SEE SHEET 37 FOR McCARTER ROAD RELOCATION DETAILS
SEE SHEET 42 FOR McCARTER DETOUR
SCALE: HORZ: 1" = 50'
VERT: 1" = 10'
STA. 124+81.71 = STA. 0+00 McCARTER ROAD
D.L. WHALEY
CONC. SPILLWAY
EQUATION STA. 188+67.27 BK = STA. 124+93.04 FWD
STA. 10+00 McCARTER RD. WEST
SPECIAL DITCH RIGHT
EXIST. D.I.
P.V.I. STA. 185+68.31
EL. 855.05
L = 400'
STA. 179+00 McCARTER ROAD ℄
L.P. STA. 183+75.52 EL. 855.11
EXIST. GROUND
PROP. GRADE
SPECIAL DITCH LEFT
TOP 850.34
P.V.C. STA. 183+68.31 EL. 855.11
P.V.T. STA. 187+68.31 EL. 858.45