STATE	PROJECT NUMBER	SHEET NO.	TOTAL SHEETS
GA.	F 011	28A	194

Rev. 3-13-87
Added to Plans

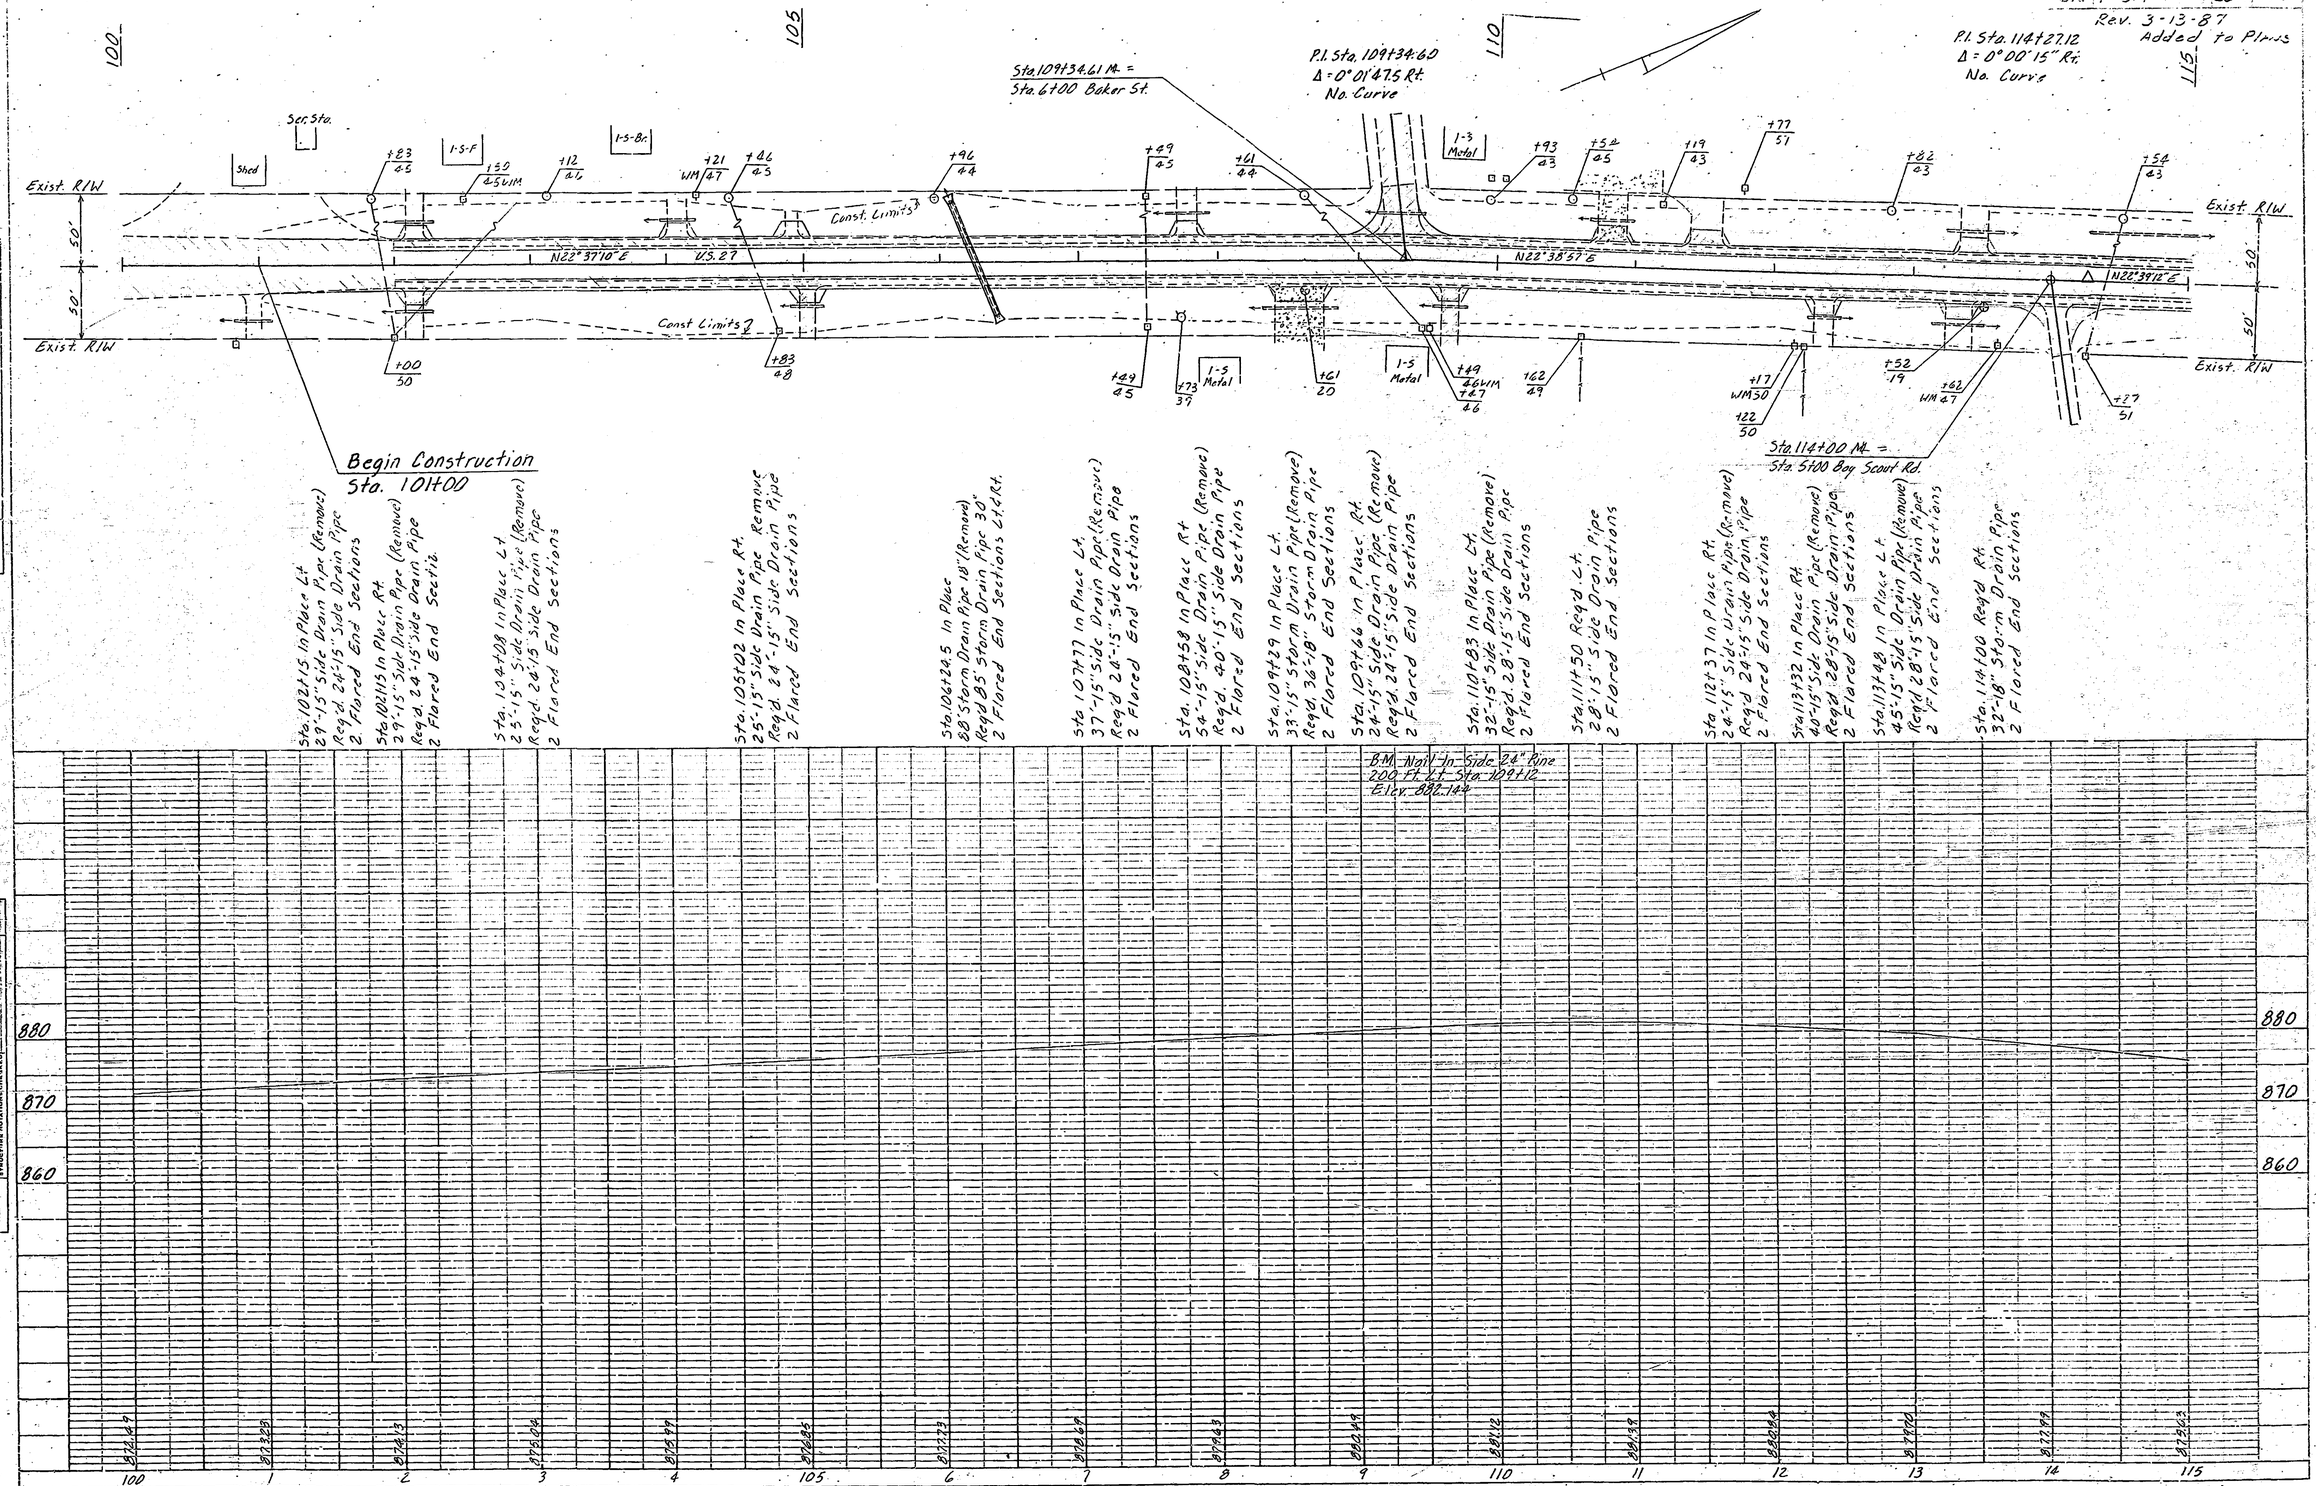

PLAN
NOTE BOOK
No.
SURVEYED
PLOTTED
ALIGNMENT VERIFIED
R.O.W. VERIFIED
R.O.W. NOTIFIED
STRUCTURE NOTIFICATION CHECKED
DATE
BY

PROFILE
NOTE BOOK
No.
SURVEYED
PLOTTED
GRADES VERIFIED
G.M.'S NOTIFIED
STRUCTURE NOTIFICATION CHECKED
DATE
BY

Form No. EF 00001