STATE	PROJECT NUMBER		TOTAL SHEETS
GA.	F-017-3 (39)	28B	134

Rev. 3-13-87
Added to Plans

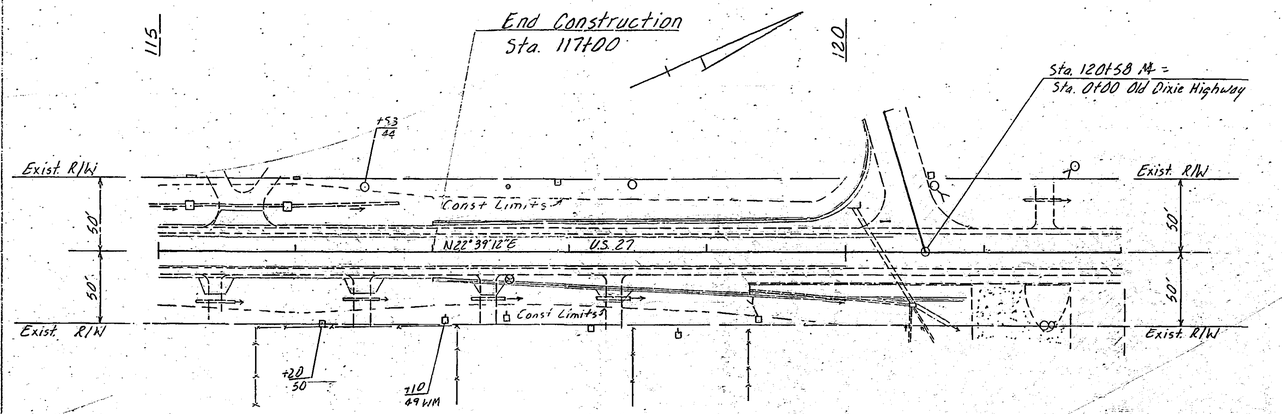

Note: Adjust Plans And Quantities For Project F-017-3(39) At Sta. 117+00. For Req'd Typical Section OF U.S. 27.

Sta. 114+85 - 116+75 In Place Lt.
190'-15" Side Drain Pipe.
2 6'X6' Drop Inlets (Retain)
Req'd. 2 Flared End Sections

Sta. 115+41 In Place Rt.
28'-15" Side Drain Pipe (Remove)
Req'd. 24'-15" Side Drain Pipe
2 Flared End Sections

Sta. 116+47 In Place Rt.
28'-15" Side Drain Pipe Remove
Req'd. 24'-15 Side Drain Pipe
2 Flared End Sections

3 M. Nail In Power Pole - 150' Lt.
Sta. 125+25 Elev. 866.527

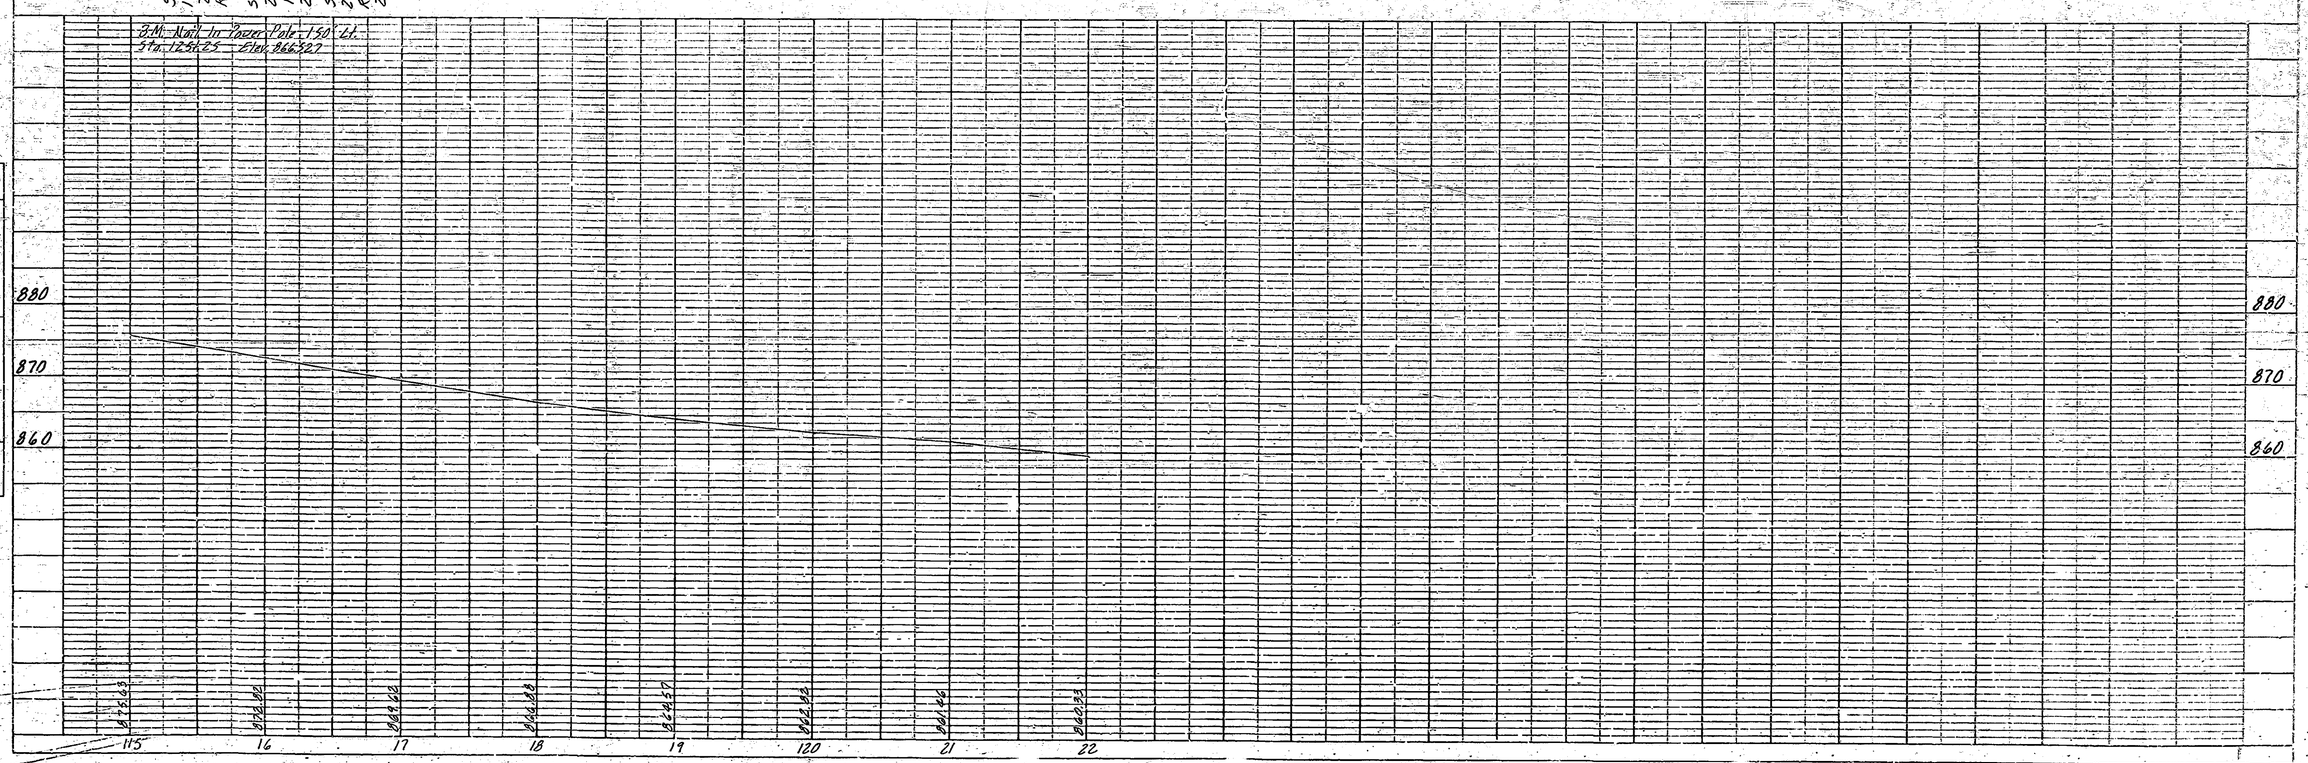

PLAN
NOTE BOOK
No.
SURVEYED
PLOTTED
ALIGNMENT CHECKED
NO. OF WAY CHECKED

PROFILE
NOTE BOOK
No.
SURVEYED
PLOTTED
GRADES CHECKED
R. H. & NOTED
STRUCTURE NOTATIONS CHECKED

Form No. EF 0000