STATE	PROJECT NUMBER	SHEET NO	TOTAL SHEETS
GA.	EDF-017-3 (39)	31A	194

ADDED TO PLANS 1-5-89

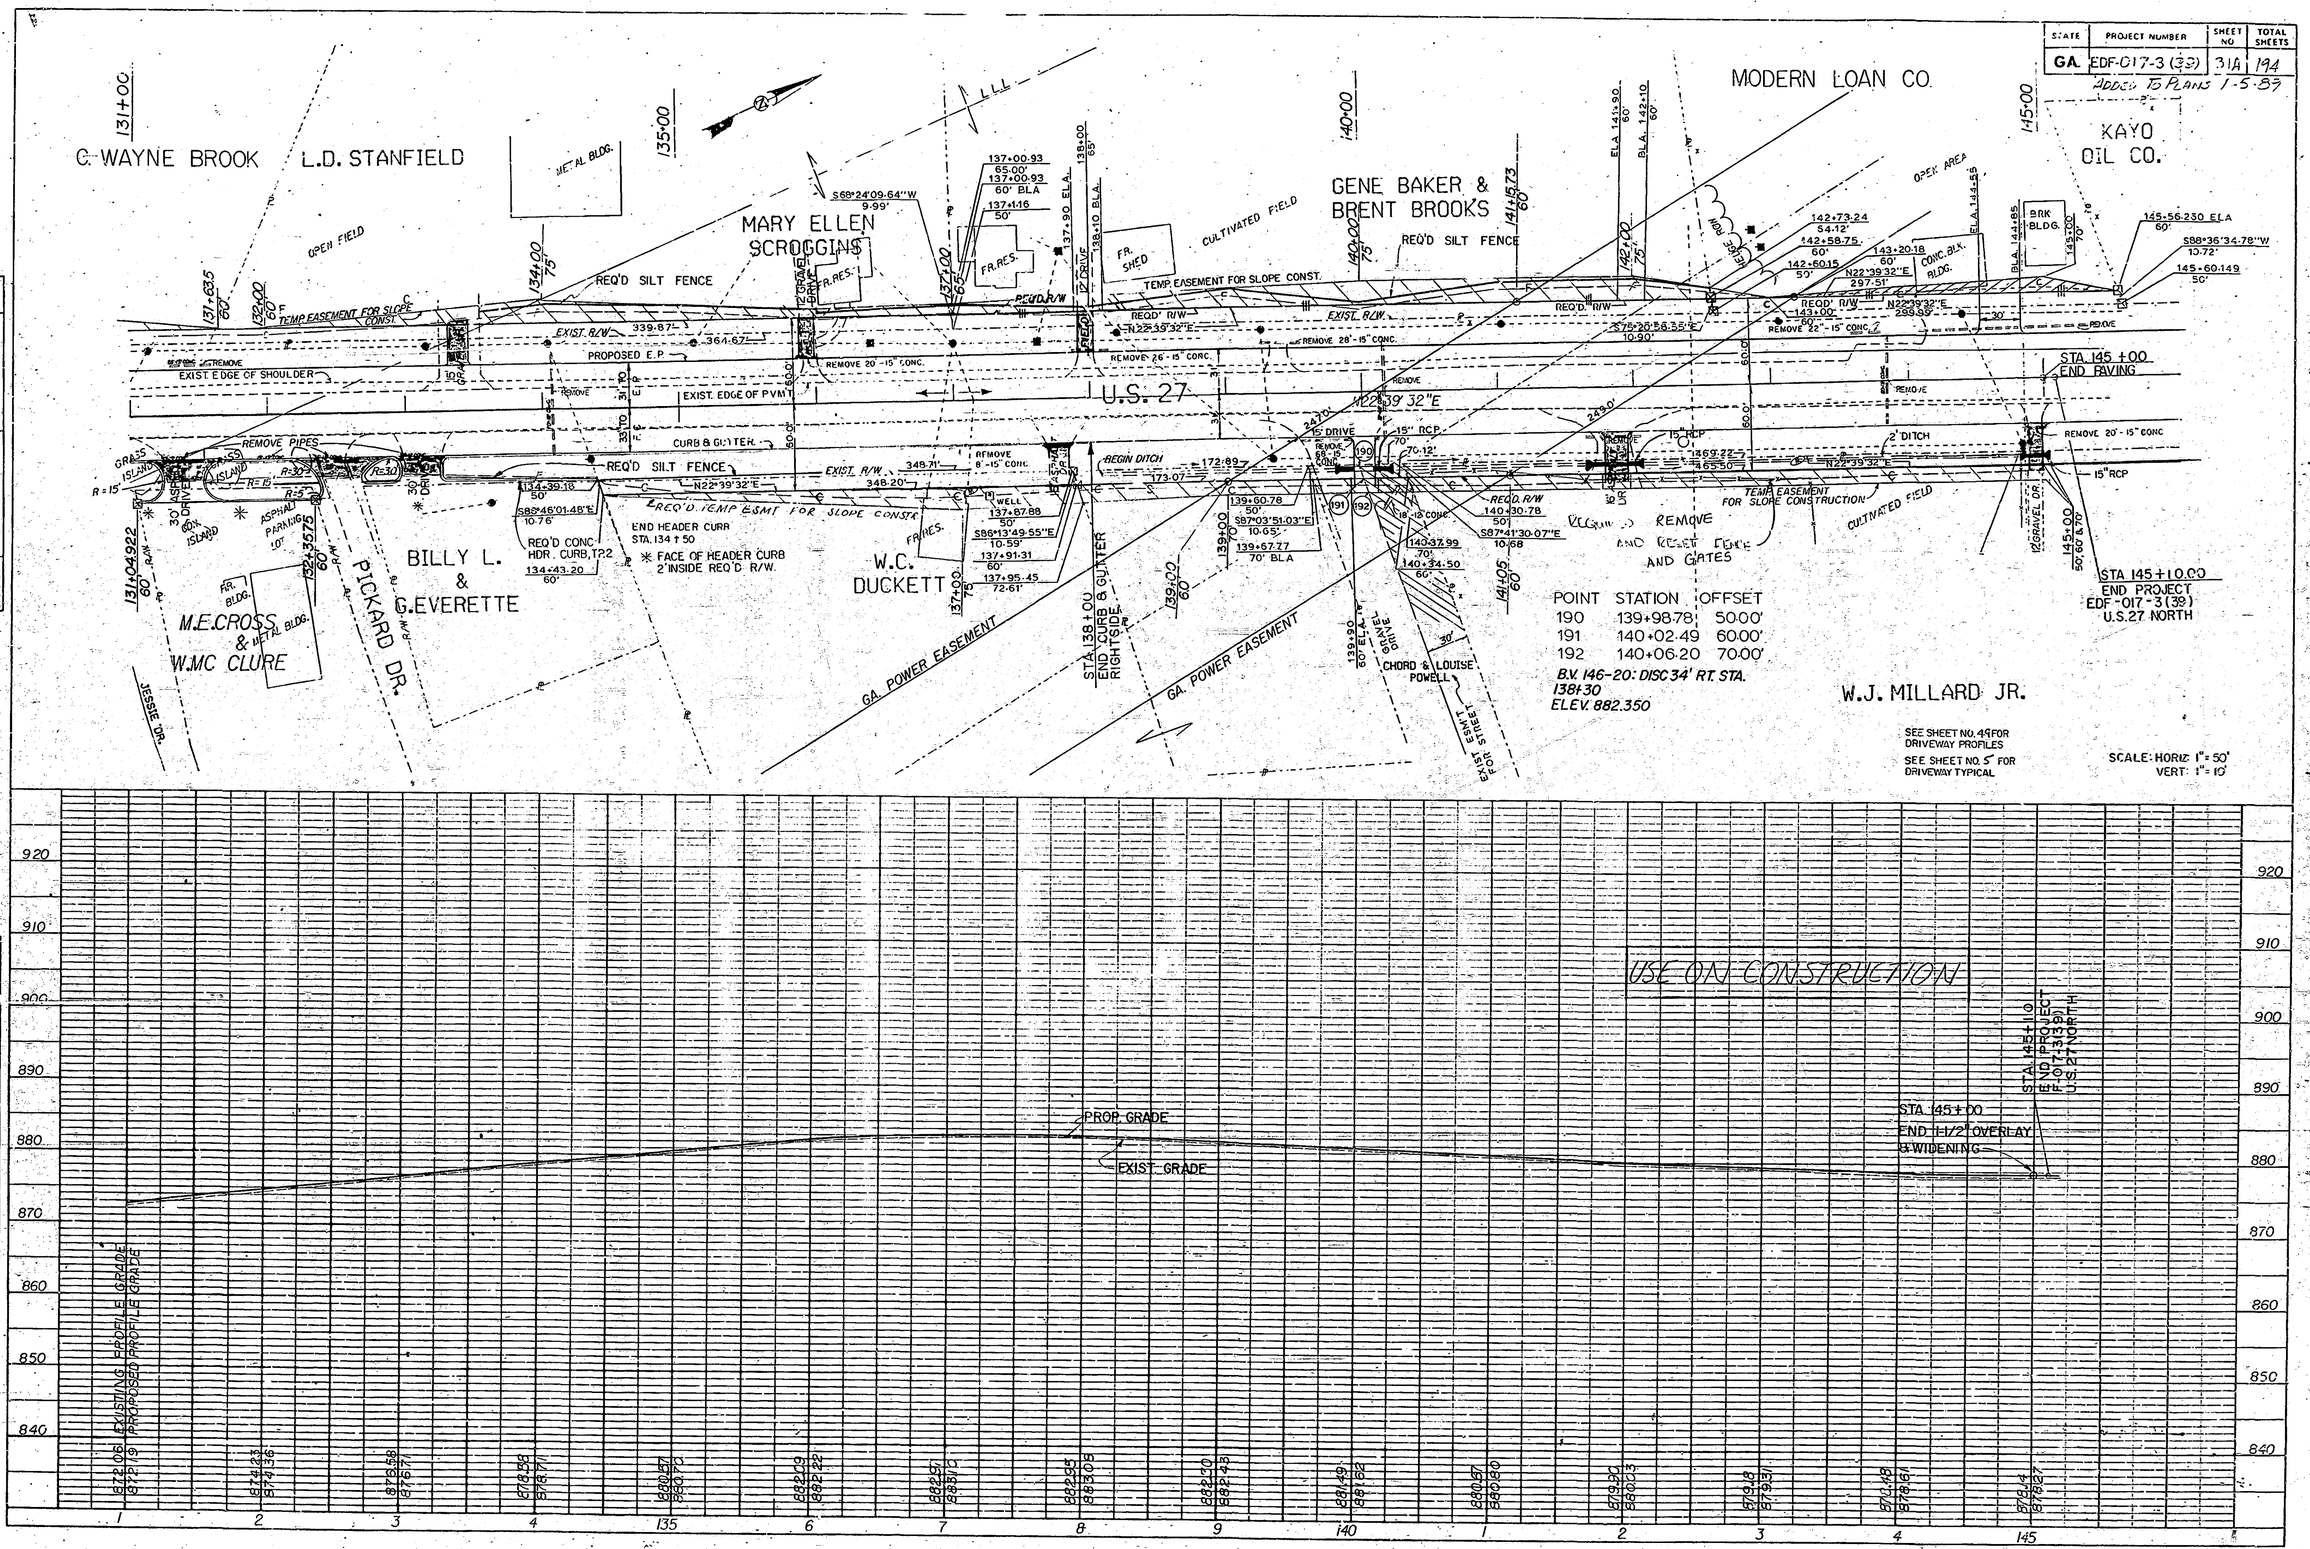

FORM EF00008