STATE	PROJECT NUMBER	SHEET NO.	TOTAL SHEETS
GA.	EDF-017-3(39)	60A	194

ADDED TO PLANS 11-9-88
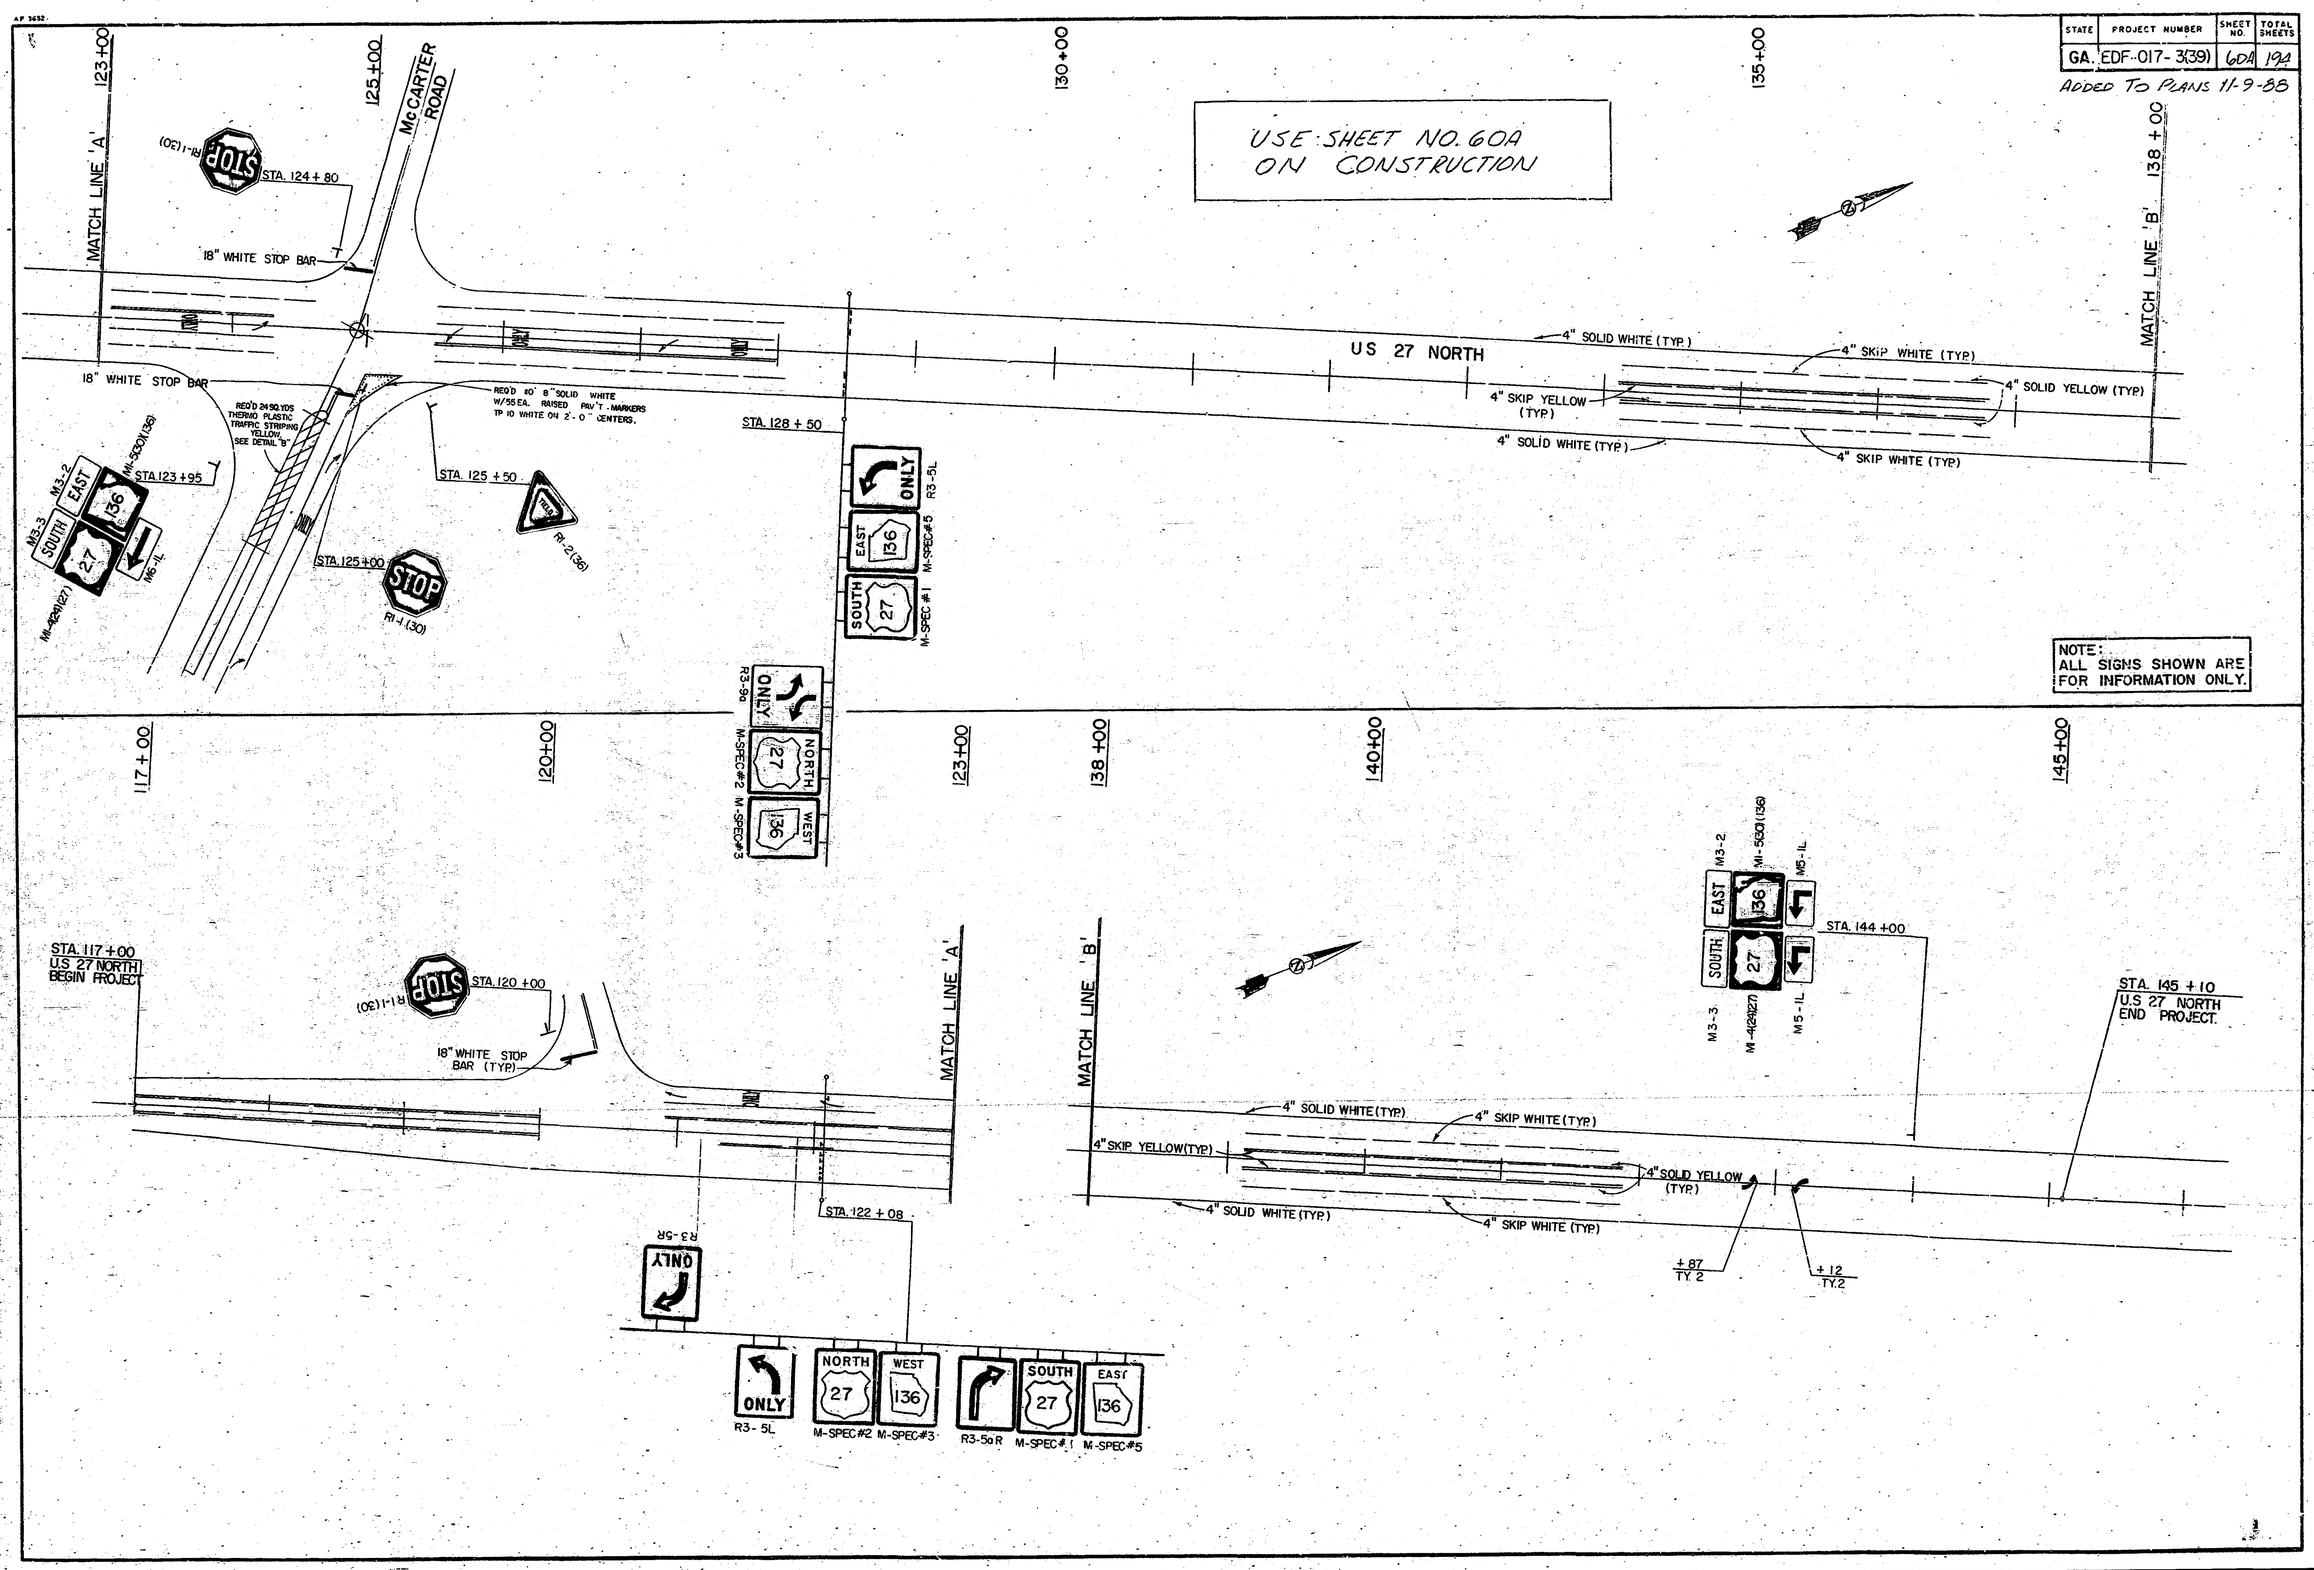
USE SHEET NO. 60A ON CONSTRUCTION