DEPARTMENT OF TRANSPORTATION
STATE OF GEORGIA

RIGHT OF WAY OF PROPOSED BRIDGE REPLACEMENT HOWELL BRIDGE ROAD OVER SHARP MTN CREEK CHEROKEE COUNTY

FEDERAL AID PROJECT

BRZLB-0057-00(017)

FEDERAL ROUTE No. : N/A
STATE ROUTE No. : N/A
P. I. No. : 671951

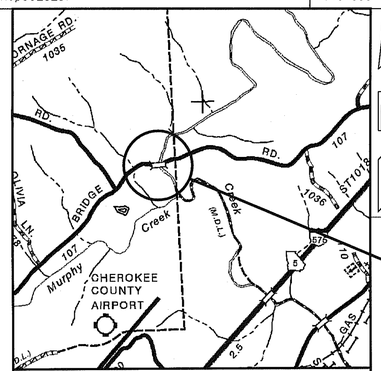

LOCATION SKETCH

NOTE: THE CO-ORDINATES LISTED ARE WEST ZONE GRID CO-ORDINATES BASED ON THE GA. STATE PLANE CO-ORDINATE SYSTEM OF
HORIZONTAL DATUM : NAD 1983 HARN
VERTICAL DATUM : NAVD 1988

MID POINT COORDINATES
NORTH (Y) = 1573151.2966
EAST (X) = 2220242.1236
STA 6+30.00 (C.R. 107)
LATITUDE = 34 19'27.33"
LONGITUDE = 84 25'10.29"

CONVENTIONAL SIGNS

STATE OR COUNTY LINE
CITY LIMIT LINE
LAND LOT LINE
PROPERTY LINE
SURVEY OR BASE LINE
RIGHT OF WAY LINE: EXISTING; REQUIRED; LIMIT OF ACCESS; REOD R/W & LIMIT OF ACCESS; R/W MARKERS
FENCE
RAILROAD
POWER LINE
TELEPHONE LINE
POWER POLES
TELEPHONE OR TELEGRAPH POLES

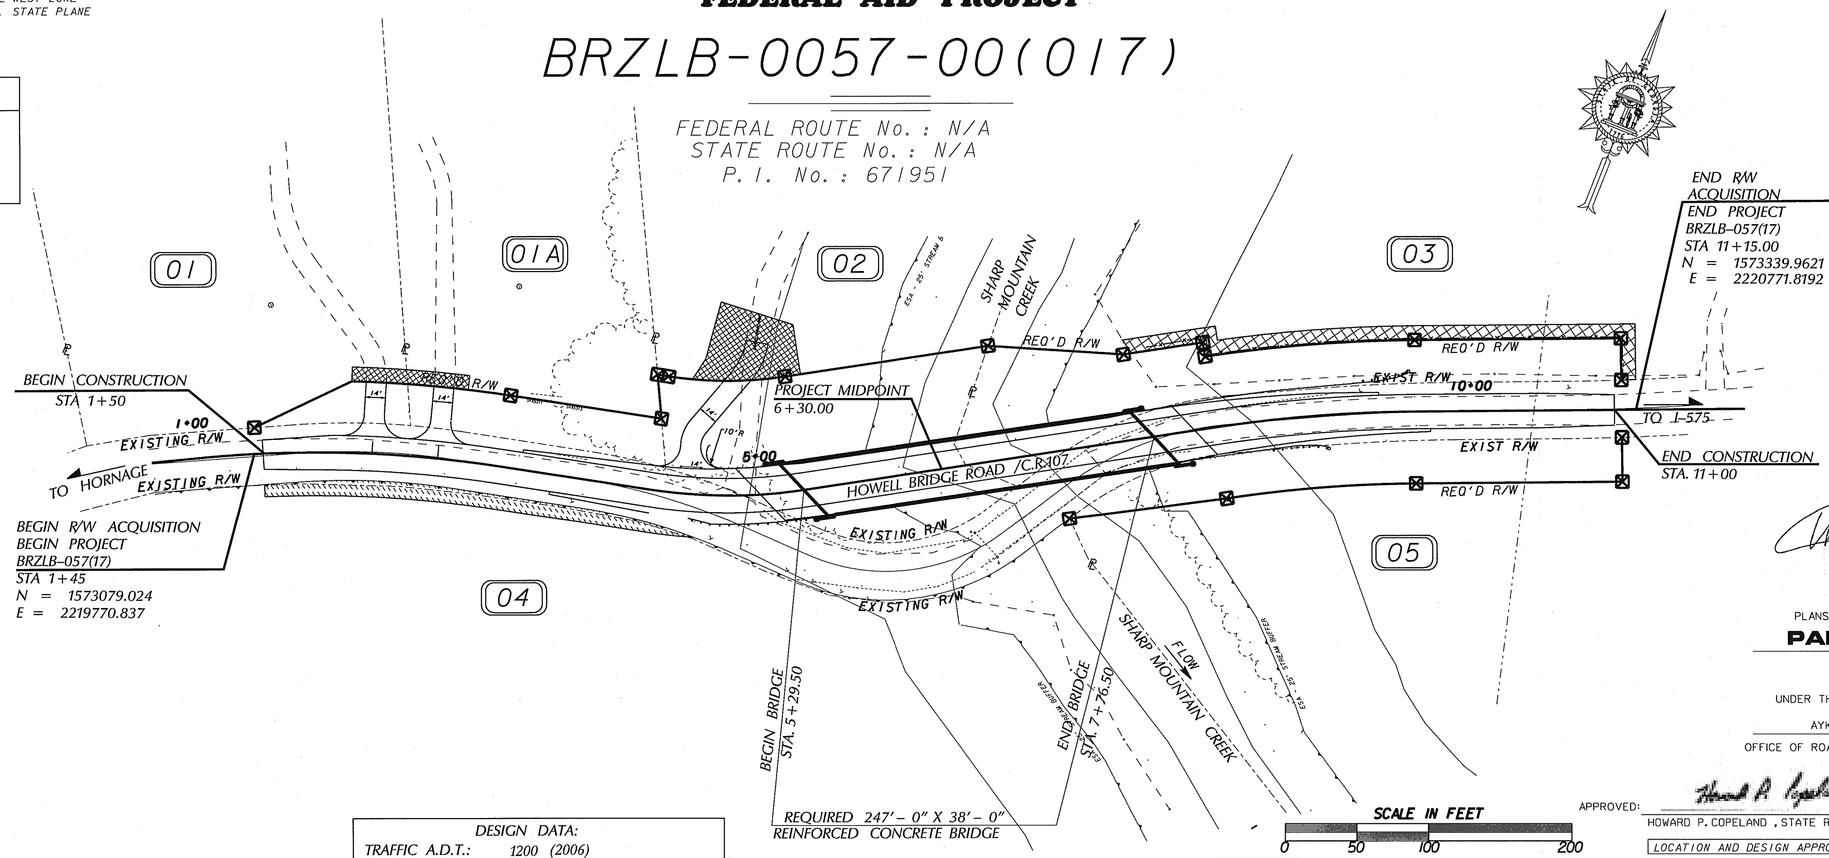

FUNCTIONAL CLASS:
RURAL COLLECTOR

DESIGN DATA:	
TRAFFIC A.D.T.:	1200 (2006)
TRAFFIC A.D.T.:	1350 (2009)
TRAFFIC A.D.T.:	2700 (2029)
TRAFFIC D.H.V.:	245
DIRECTIONAL DIST.:	65%
% TRUCKS:	24% (13% 24 HRS)
SPEED DESIGN:	35 MPH
	EXEMPT RURAL MINOR COLLECTOR

LENGTH OF RIGHT OF WAY PROJECT	COUNTY NO. 057
	MILES
NET LENGTH OF RIGHT OF WAY	0.133
NET LENGTH OF BRIDGES	0.147
NET LENGTH OF EXCEPTIONS	0.000
GROSS LENGTH OF RIGHT OF WAY	0.182

THIS PROJECT IS LOCATED 100% IN CHEROKEE COUNTY AND CONGRESSIONAL DISTRICT 6 .

PARSONS
5390 TRIANGLE PARKWAY, SUITE 100
NORCROSS, GA 30092

GEORGIA REGISTERED No. 032169 PROFESSIONAL ENGINEER AYKUT URGEN
12/01/2008

PLANS PREPARED BY
PARSONS

UNDER THE SUPERVISION OF
AYKUT URGEN
OFFICE OF ROADS & HIGHWAY DESIGN

APPROVED: October 23, 2008
HOWARD P. COPELAND , STATE RIGHT OF WAY ADMINISTRATOR — DATE

LOCATION AND DESIGN APPROVAL DATE: MARCH 2, 2008

PLANS COMPLETED DATE: APRIL 2, 2008

REVISIONS:
12-01-08 SHTS: 1, 2, 3
01-09-09 SHTS: 1, 2, 4

PROJECT NUMBER BRZLB-0057-00(017)
CHEROKEE COUNTY

PP. 12