6/12/2014 Thu Jun 12 10:17:18 2014 pmagoon	\\gdot-dsn1\gocfg\resources\Gdot-2012.tbl	m:\713290\DGN\713290TR03.dgn	STATE	PROJECT NUMBER	SHEET NO.	TOTAL SHEETS
			GA	IMNHO-0285-01(354)	42	995

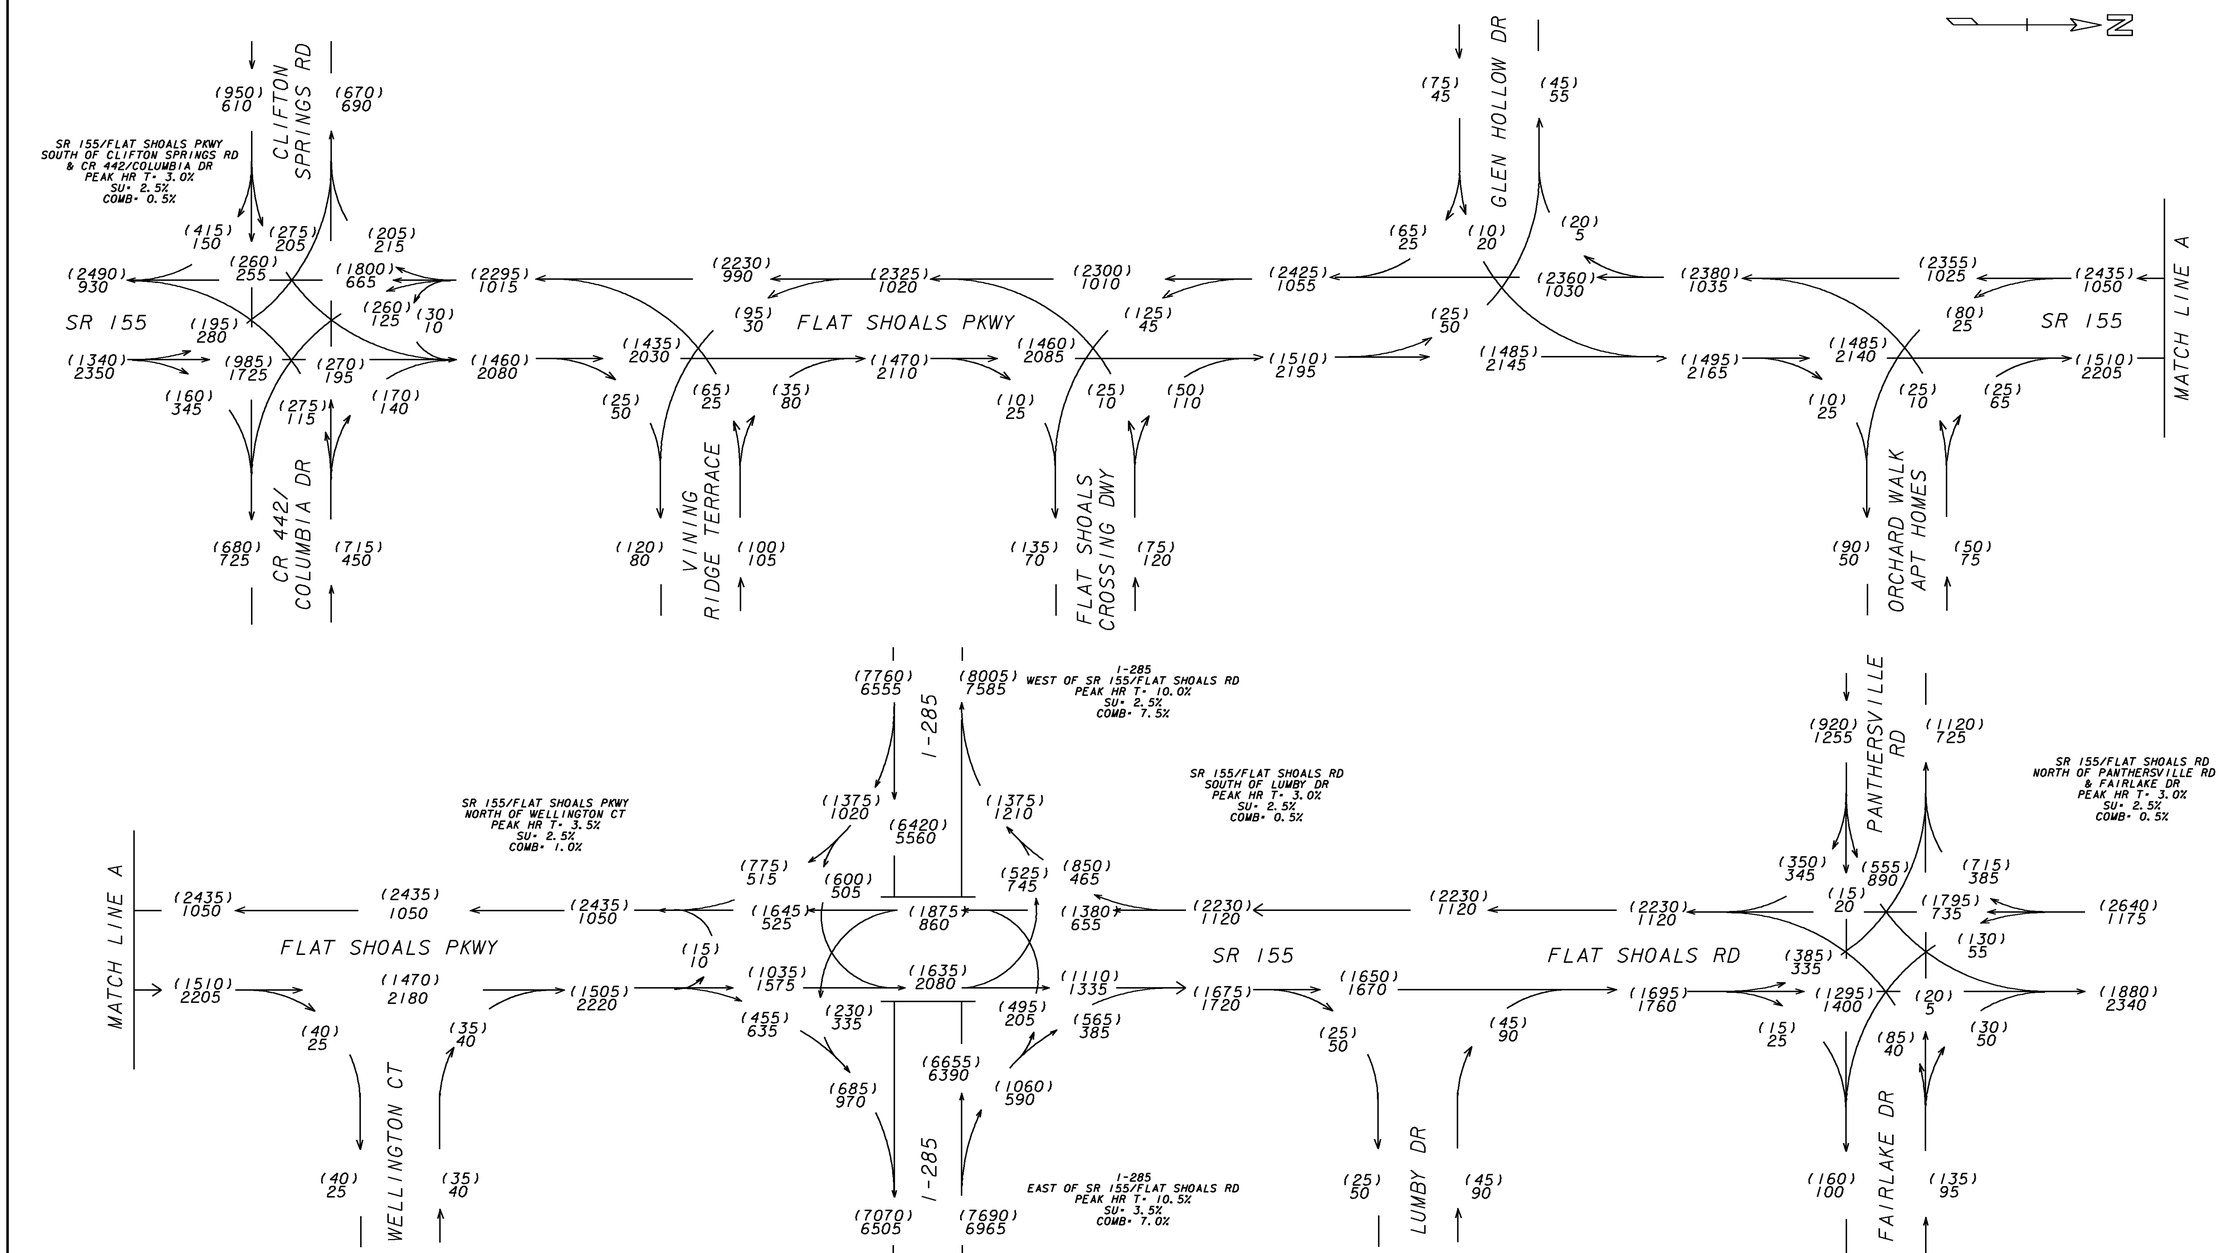

IMNHO-0285-01(354)
PI# 713290
DEKALB COUNTY
I-285 @ SR155/FLAT SHOALS RD:
INC NOISE BARRIERS

2038 PM DHV= (000)
2038 AM DHV= 000
BUILD

GEORGIA
DEPARTMENT OF TRANSPORTATION

REVISION DATES		
06/09/2014		

STATE OF GEORGIA
DEPARTMENT OF TRANSPORTATION
OFFICE: ROADWAY DESIGN

TRAFFIC DIAGRAM

I-285 @ SR155 / FLAT SHOALS

DRAWING No. 10-03

1/5/2009 GPLN